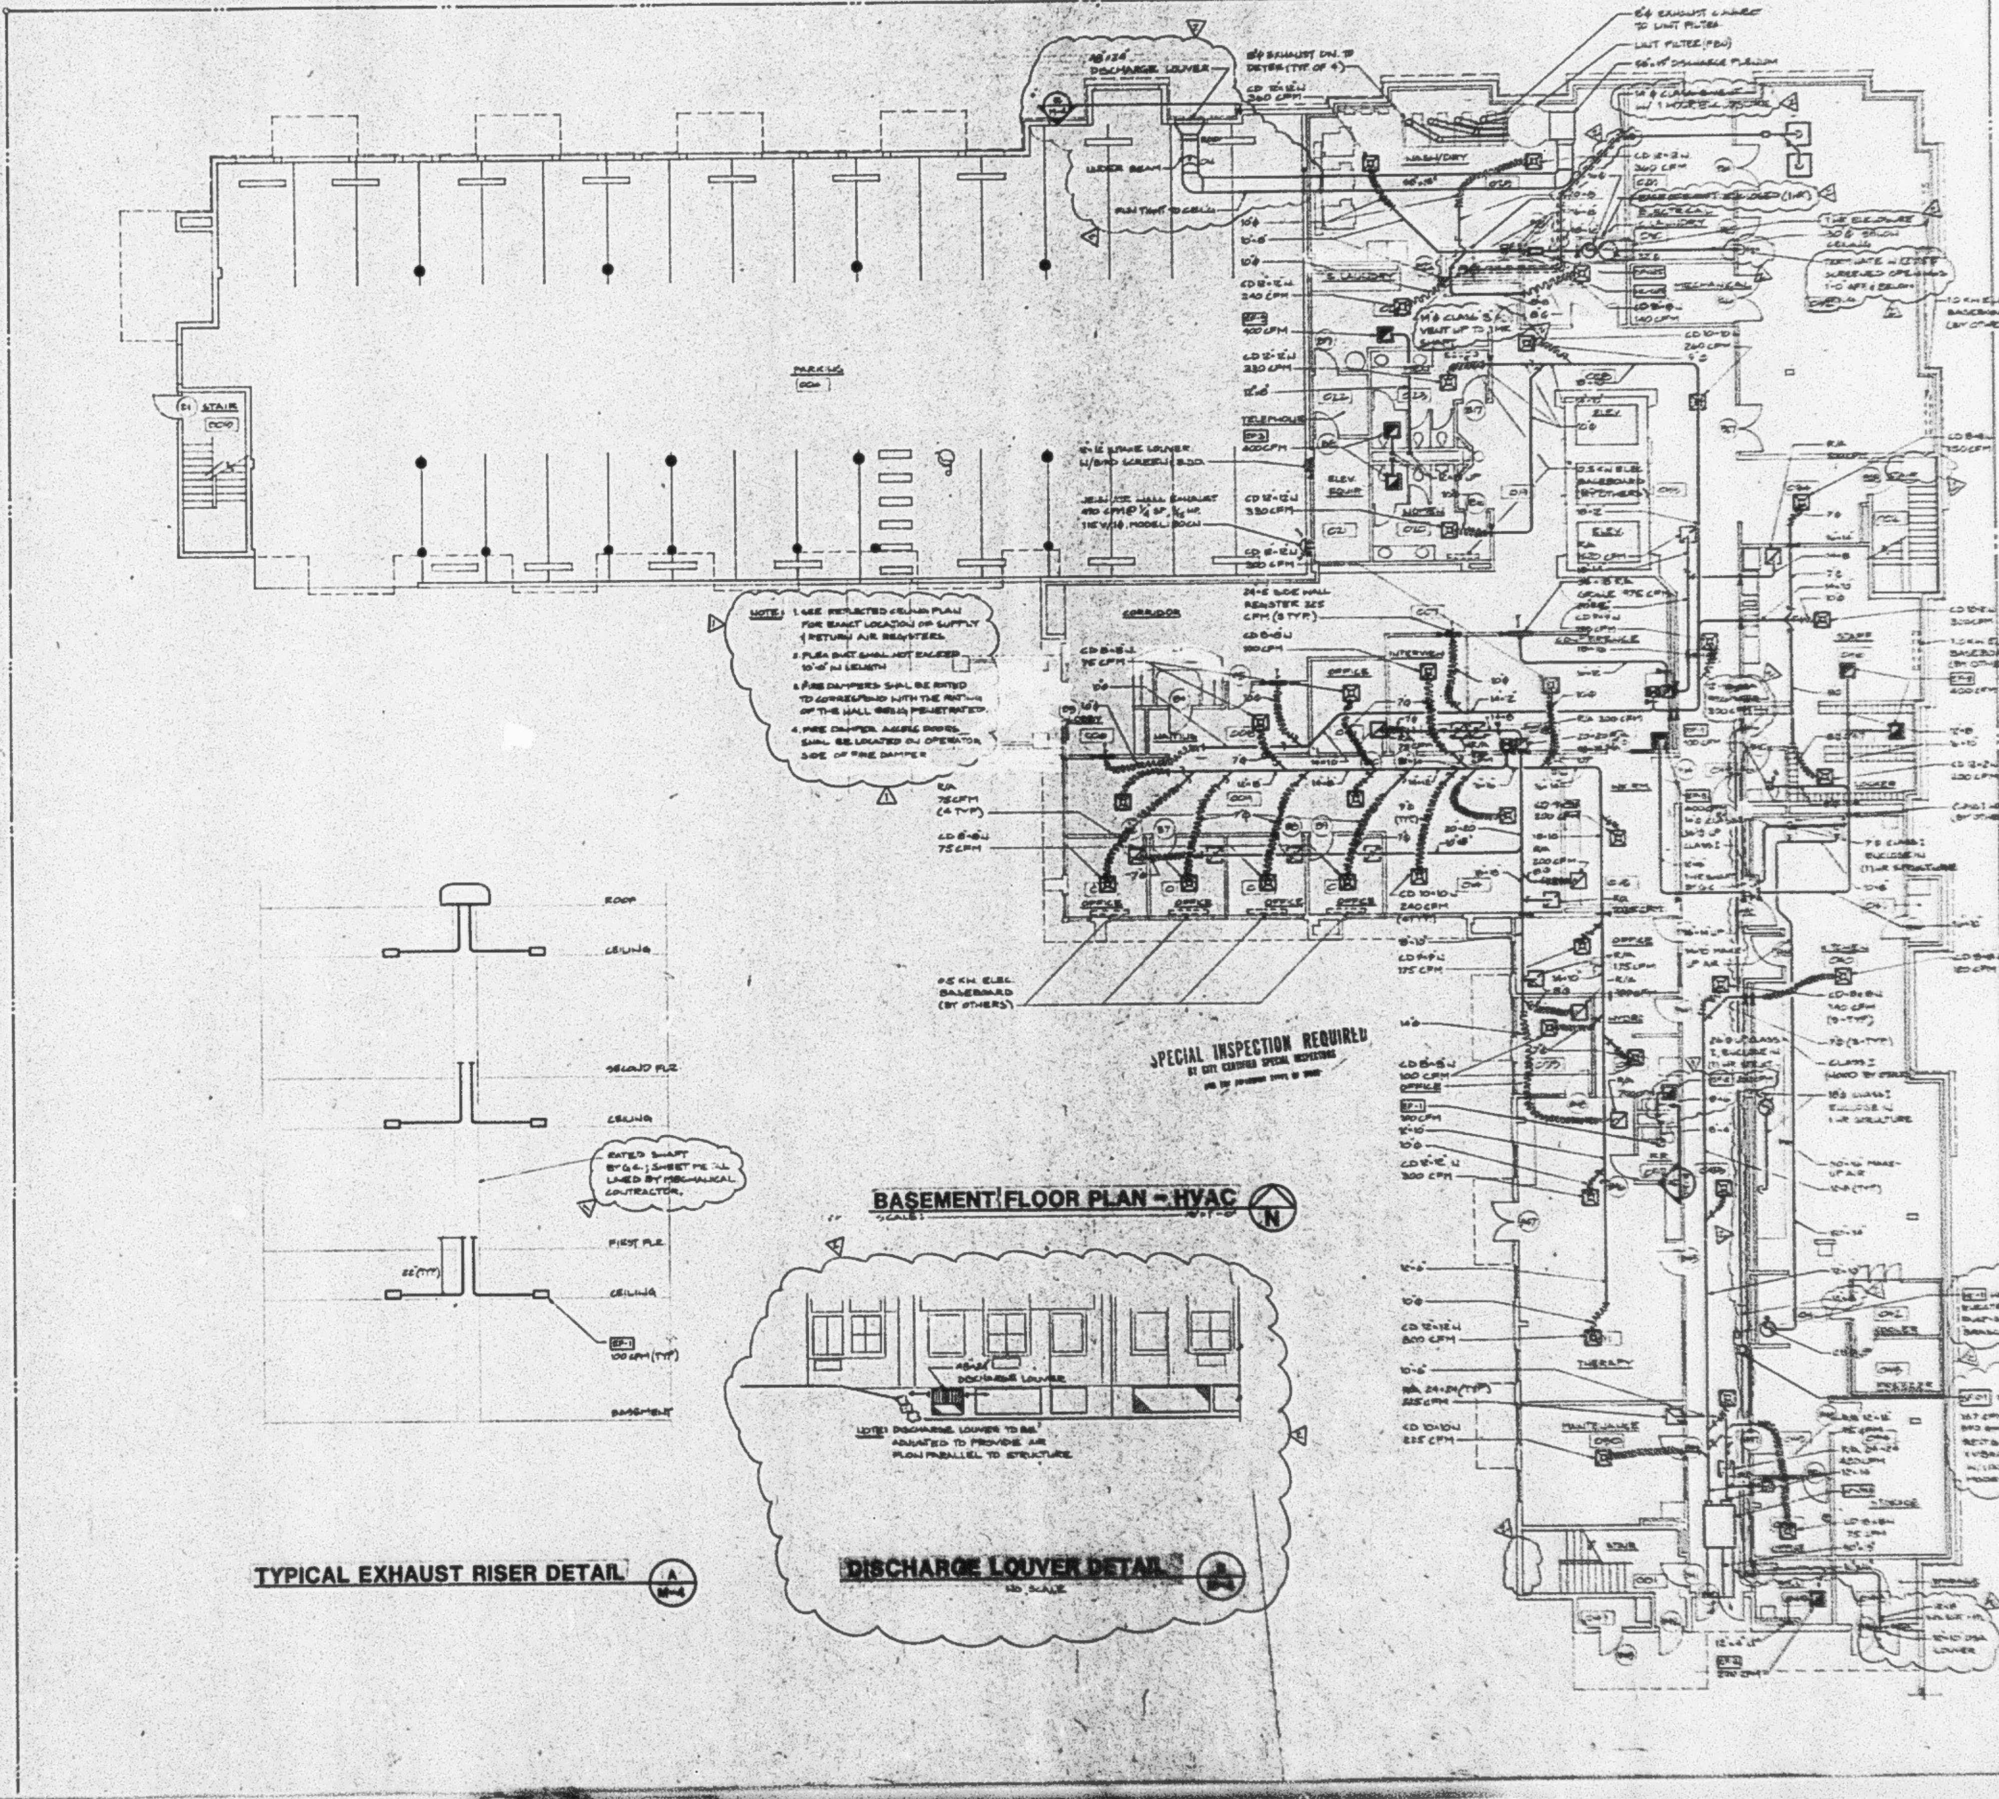
PARKING
STAIR
CORRIDOR
LAUNDRY
TELEPHONE
MECHANICAL
ELEV
OFFICE
INTERVIEW
STAFF
KITCHEN
THERAPY
MAINTENANCE
STORAGE
DISCHARGE LOUVER
ROOF
CEILING
SECOND FLR
CEILING
FIRST FLR
CEILING
BASEMENT
RATED SHAFT
EF-1
100 CFM (TYP)
R/A
75 CFM
(4 TYP)
CD 8-8N
75 CFM
0.5 KW ELEC BASEBOARD (BY OTHERS)
ABxA4 DISCHARGE LOUVER

NOTE: 1. SEE REFLECTED CEILING PLAN FOR EXACT LOCATION OF SUPPLY & RETURN AIR REGISTERS.
2. FLEX DUCT SHALL NOT EXCEED 10'-0" IN LENGTH
3. FIRE DAMPERS SHALL BE RATED TO CORRESPOND WITH THE RATING OF THE WALL BEING PENETRATED.
4. FIRE DAMPER ACCESS DOORS SHALL BE LOCATED ON OPERATOR SIDE OF FIRE DAMPER

SPECIAL INSPECTION REQUIRED
BY CITY CERTIFIED SPECIAL INSPECTORS

BASEMENT FLOOR PLAN - HVAC

TYPICAL EXHAUST RISER DETAIL A M-4

NOTE: DISCHARGE LOUVER TO BE ADJUSTED TO PROVIDE AIR FLOW PARALLEL TO STRUCTURE

DISCHARGE LOUVER DETAIL
NO SCALE

Arai Jackson Architects & Designers

Revisions
Description
REVISION #1
REVISION #2

Approval
Approved by / Date
Drawn by / Date

Project: SEATTLE KEIRO NURSING HOME
1601 E. Yesler Way
Seattle, Washington 98122

For: NIKKEI CONCERNS
1700 24th Ave So.
Seattle, Washington 98144-4697

M-4

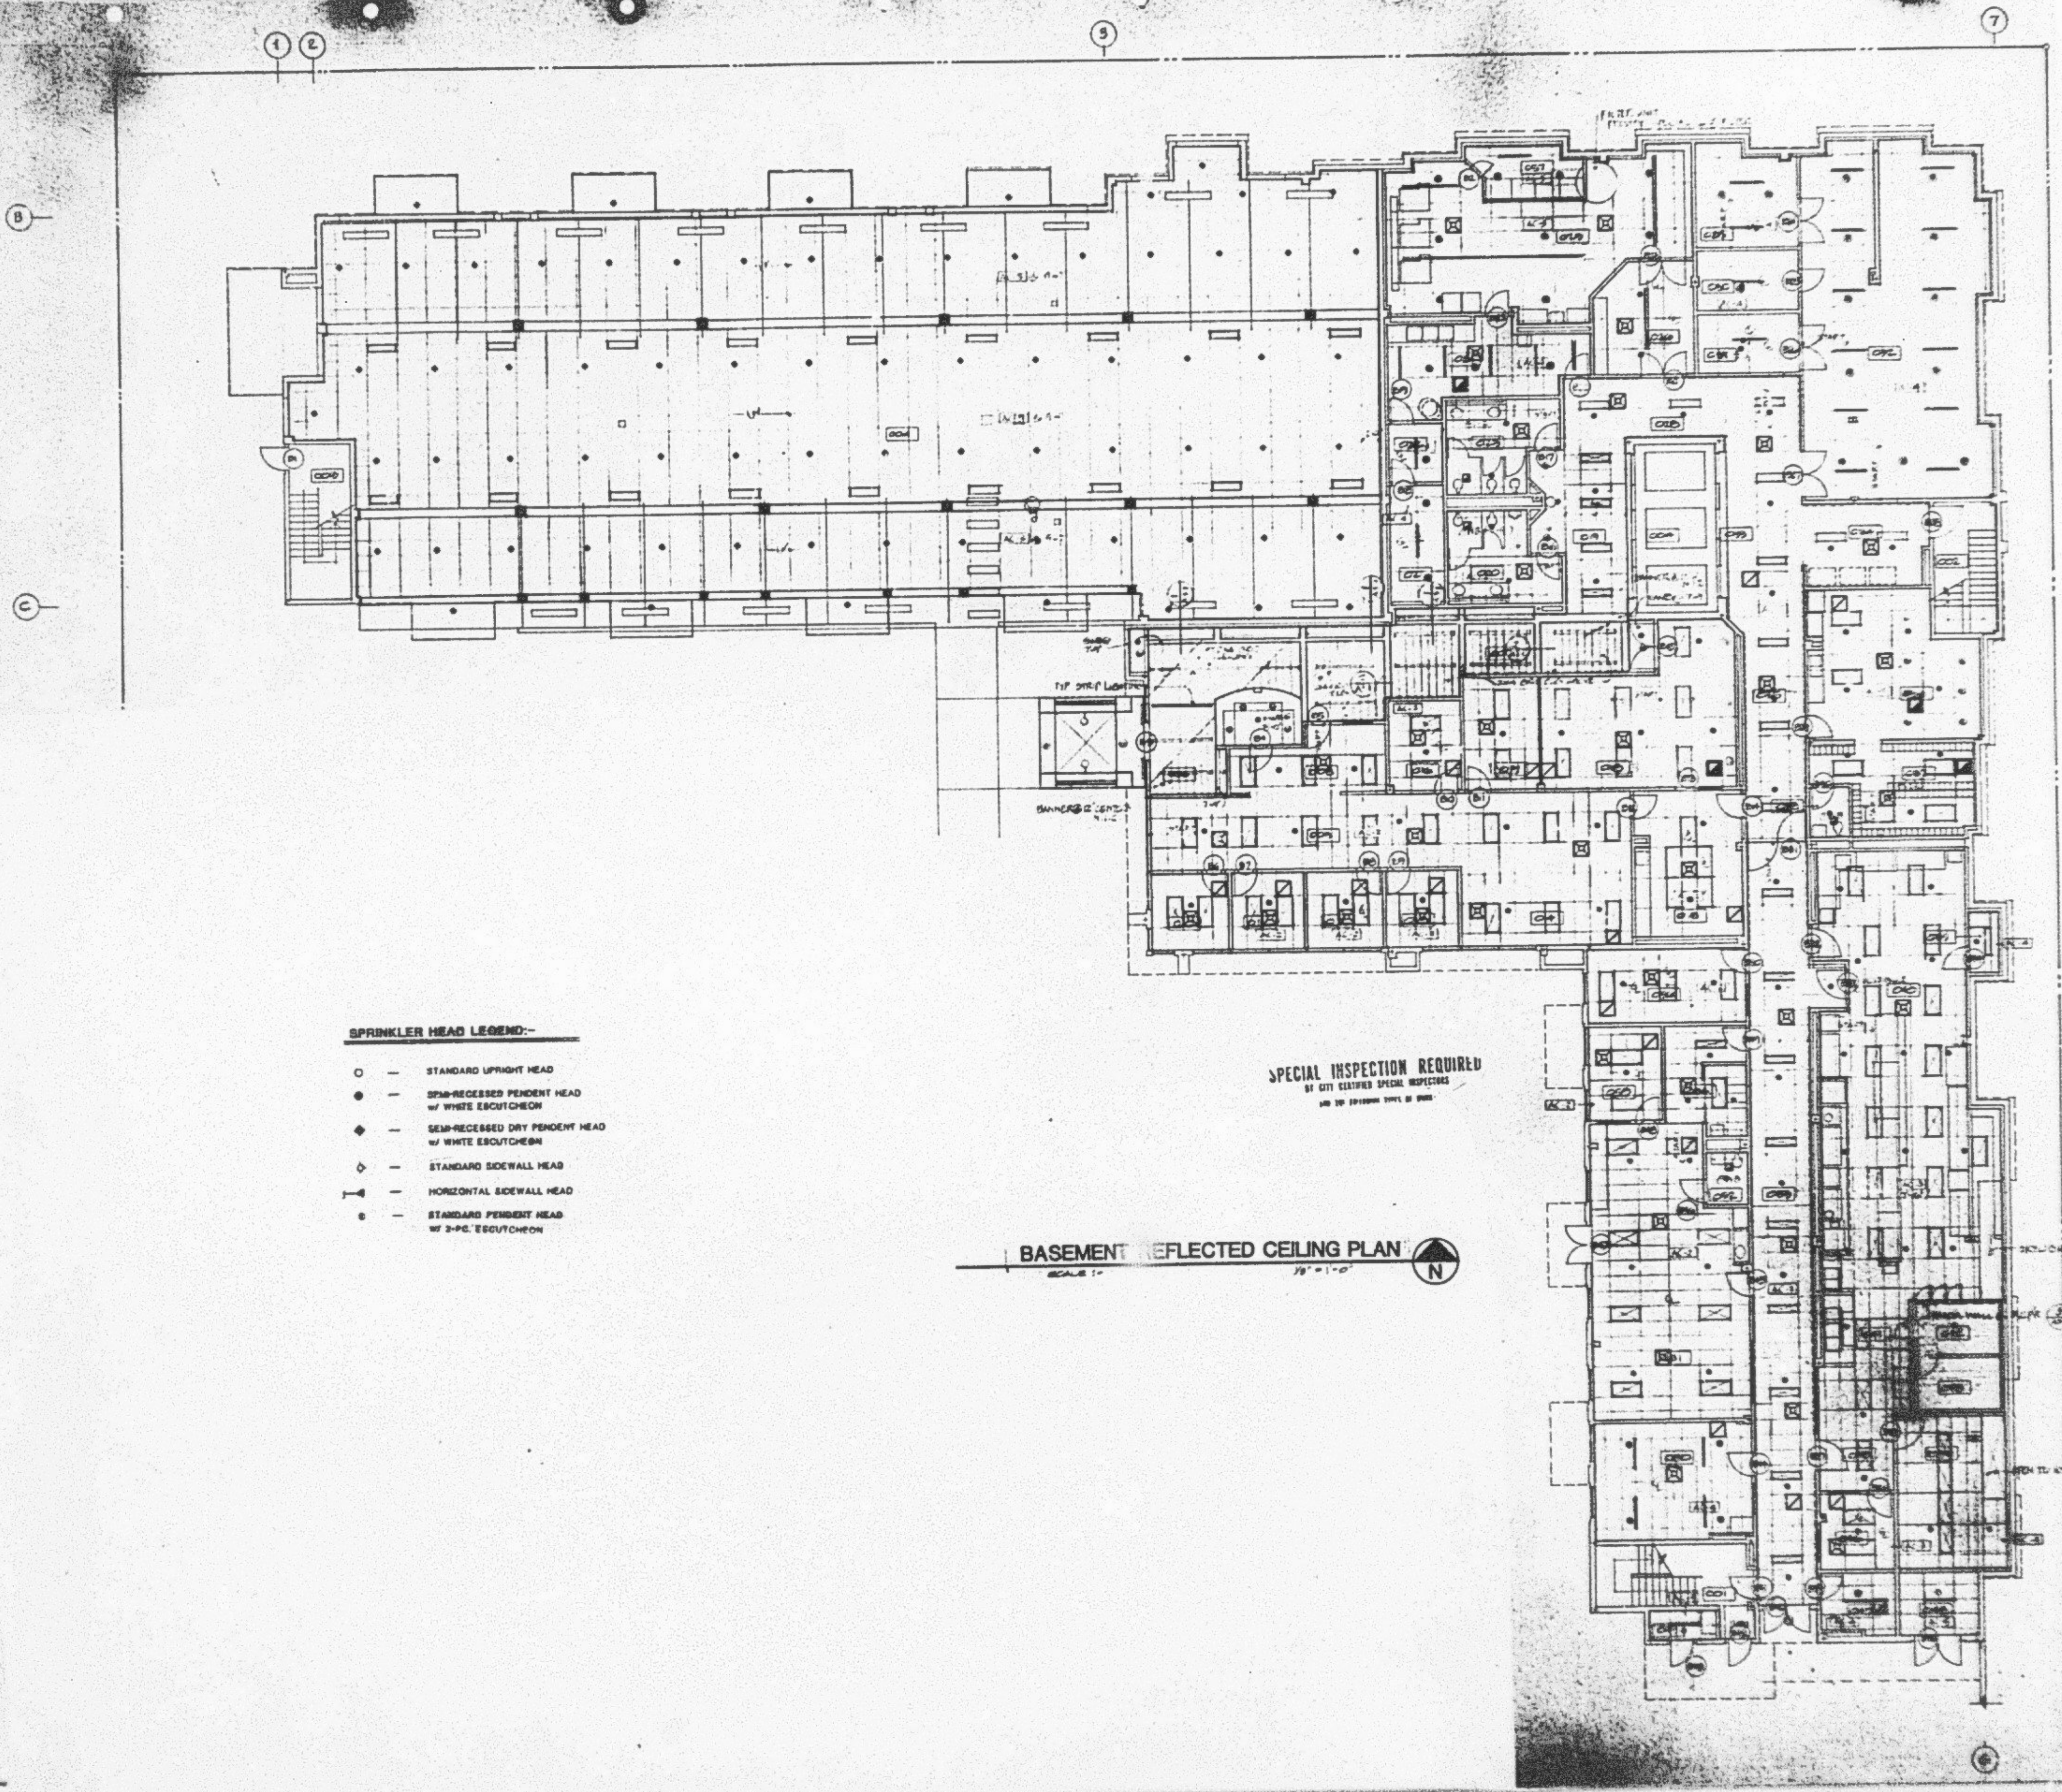

SPRINKLER HEAD LEGEND:-

○	—	STANDARD UPRIGHT HEAD
●	—	SEMI-RECESSED PENDENT HEAD w/ WHITE ESCUTCHEON
◆	—	SEMI-RECESSED DRY PENDENT HEAD w/ WHITE ESCUTCHEON
◇	—	STANDARD SIDEWALL HEAD
⊢◀	—	HORIZONTAL SIDEWALL HEAD
•	—	STANDARD PENDENT HEAD w/ 2-PC. ESCUTCHEON

SPECIAL INSPECTION REQUIRED
BY CITY CERTIFIED SPECIAL INSPECTORS
AND THE FOLLOWING TYPES OF WORK:

BASEMENT REFLECTED CEILING PLAN

SCALE 1/8" = 1'-0"

Arai/Jackson Architects & Designers

Revisions

No.	Description	Date

Approval

Approved by	Date
Drawn By	Date

Project: SEATTLE KEIRO NURSING HOME
1601 E. Yesler Way
Seattle, Washington 98122

For: NIKKEI CONCERNS
1700 24th Ave So.
Seattle, Washington 98144-4

M-6

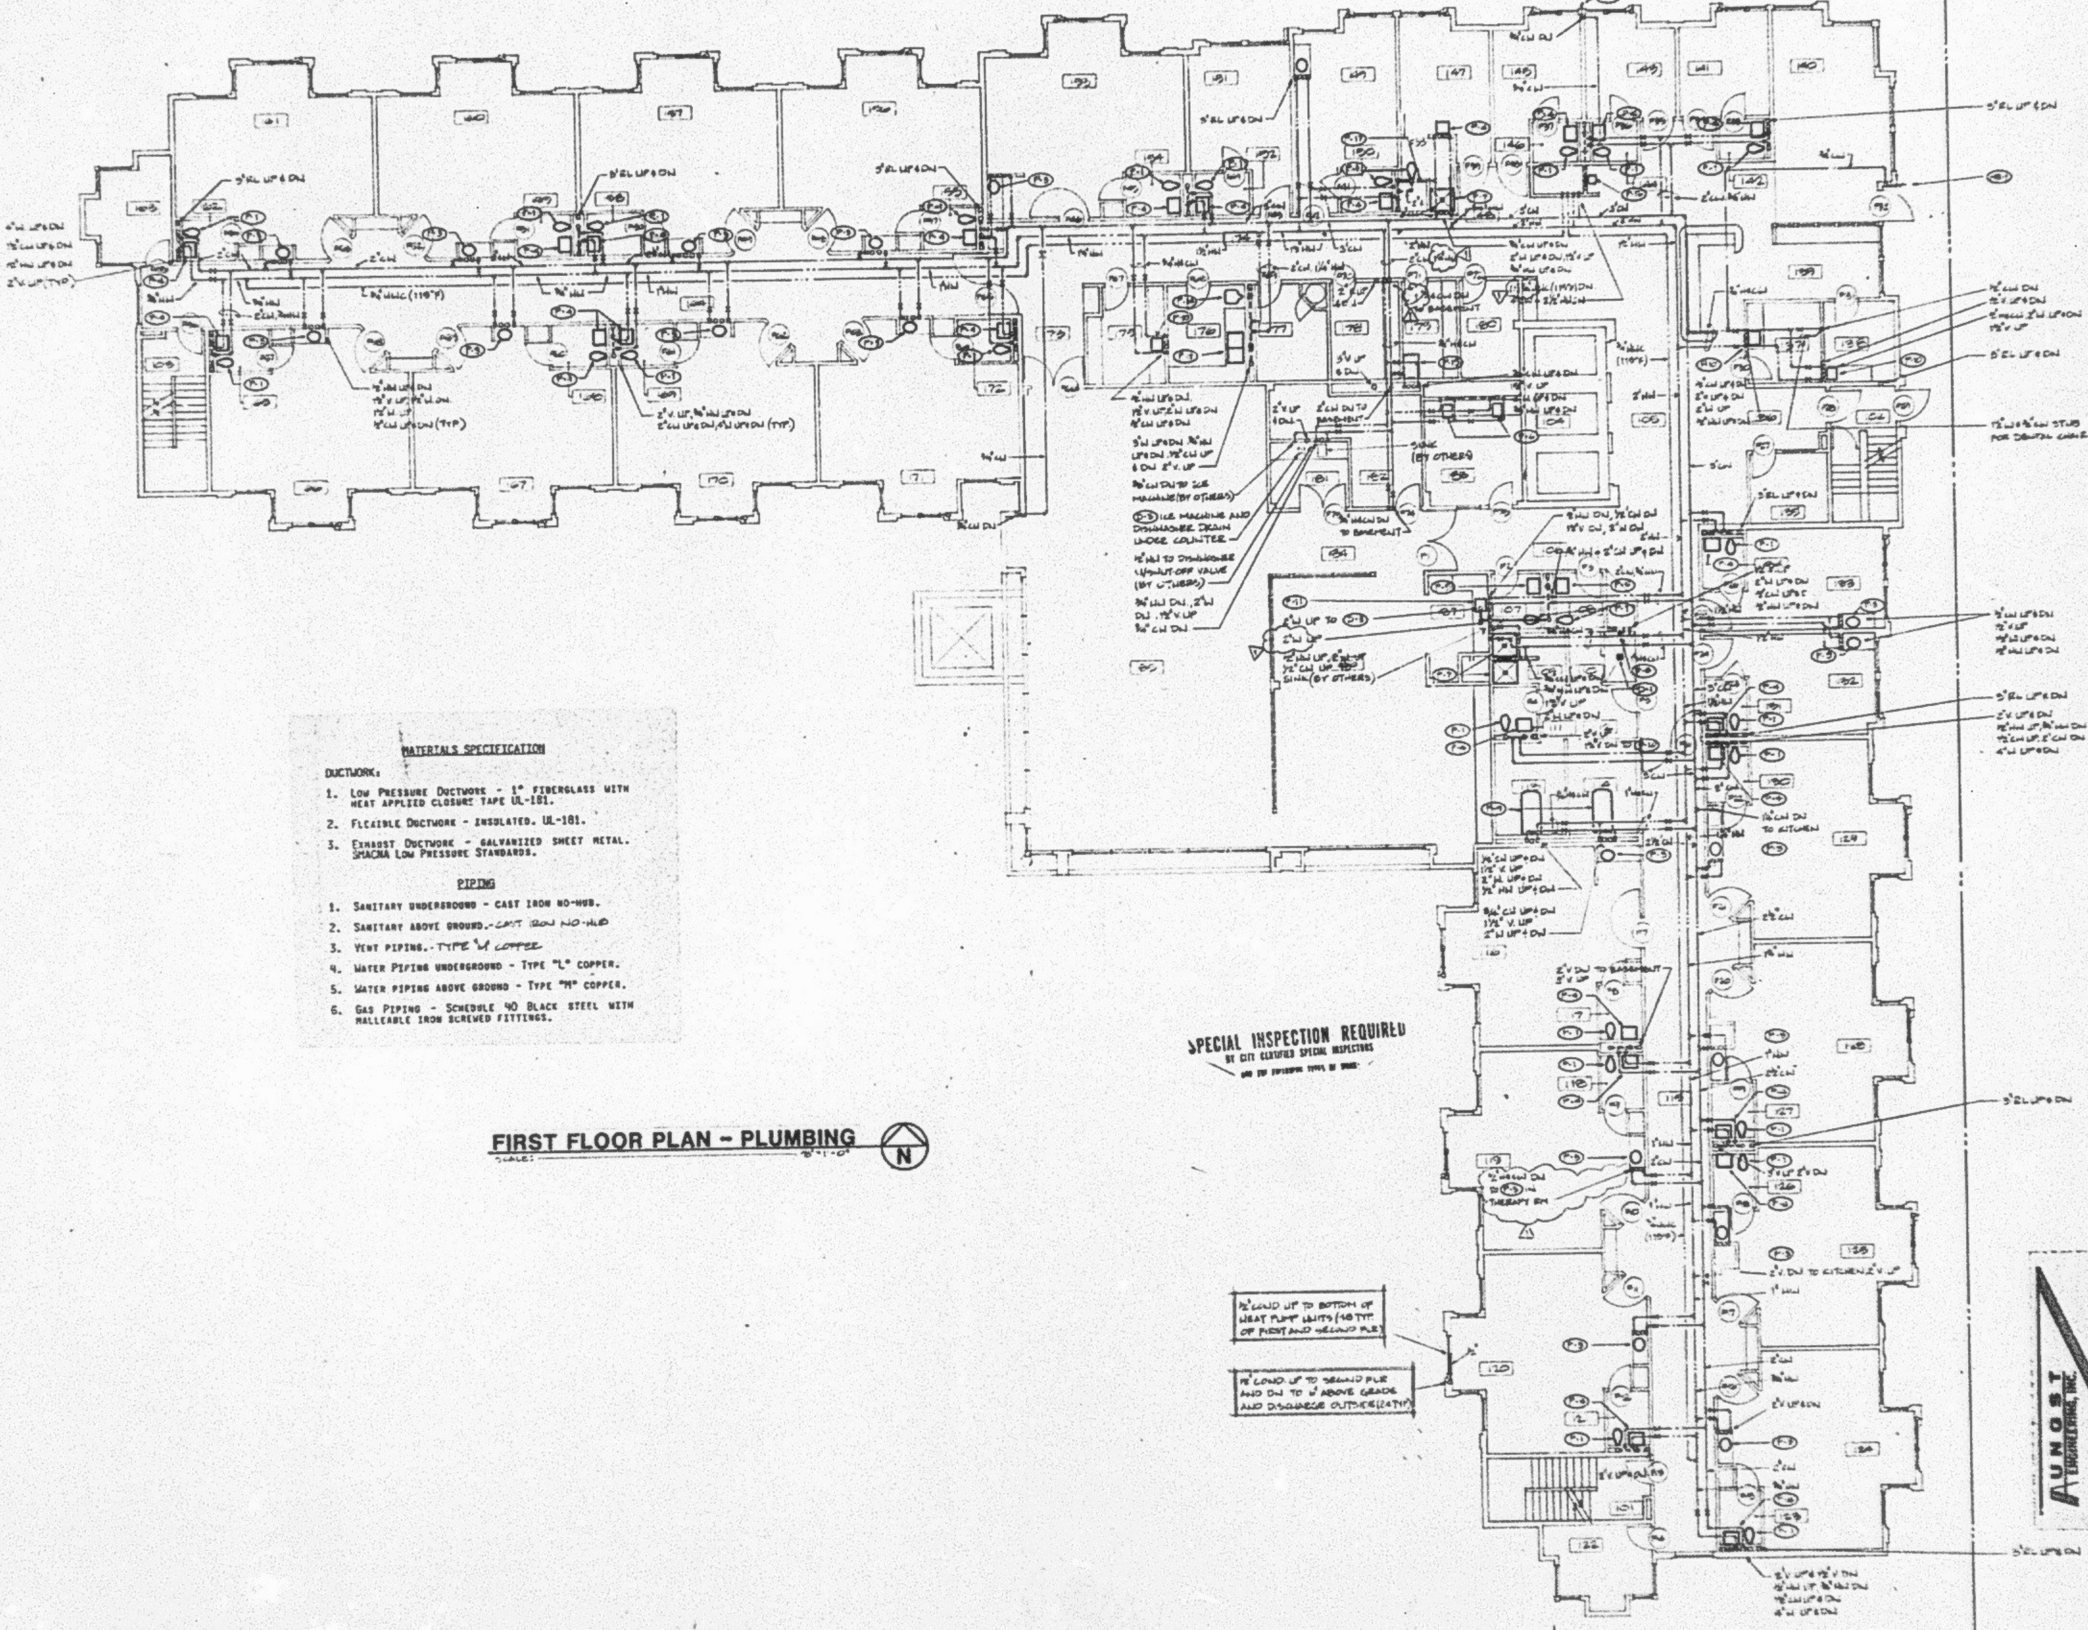

SINK (BY OTHERS)
ICE MACHINE AND DISHWASHER DRAIN UNDER COUNTER
¾" COND UP TO BOTTOM OF HEAT PUMP UNITS (48 TYP OF FIRST AND SECOND FLR)
¾" COND UP TO SECOND FLR AND DN TO 6" ABOVE GRADE AND DISCHARGE OUTSIDE (24 TYP)
N

FIRST FLOOR PLAN – PLUMBING

MATERIALS SPECIFICATION

DUCTWORK:

1. Low Pressure Ductwork - 1" fiberglass with heat applied closure tape UL-181.
2. Flexible Ductwork - insulated. UL-181.
3. Exhaust Ductwork - galvanized sheet metal. SMACNA Low Pressure Standards.

PIPING

1. Sanitary underground - cast iron no-hub.
2. Sanitary above ground.-CAST IRON NO-HUB
3. Vent piping.-TYPE "L" COPPER
4. Water Piping underground - Type "L" copper.
5. Water piping above ground - Type "M" copper.
6. Gas Piping - Schedule 40 Black steel with malleable iron screwed fittings.

SPECIAL INSPECTION REQUIRED
BY CITY CERTIFIED SPECIAL INSPECTORS

AUNGST ENGINEERING, INC.
919-124th Avenue N.E.
Bellevue, Washington 98005

Project: SEATTLE KEIRO NURSING HOME
1601 E. Yesler Way
Seattle, Washington 98122

For: NIKKEI CONCERNS
1700 24th Ave So.
Seattle, Washington 98144-4697

Approval

Approved by | Date
Drawn by | Date

Revisions

No	Description	Date
△	REVISION 1	7-1-[illegible]

Aral Jackson Architects & Designers

JOHN D. AUNGST

Registered Architect
State of Washington

M-7

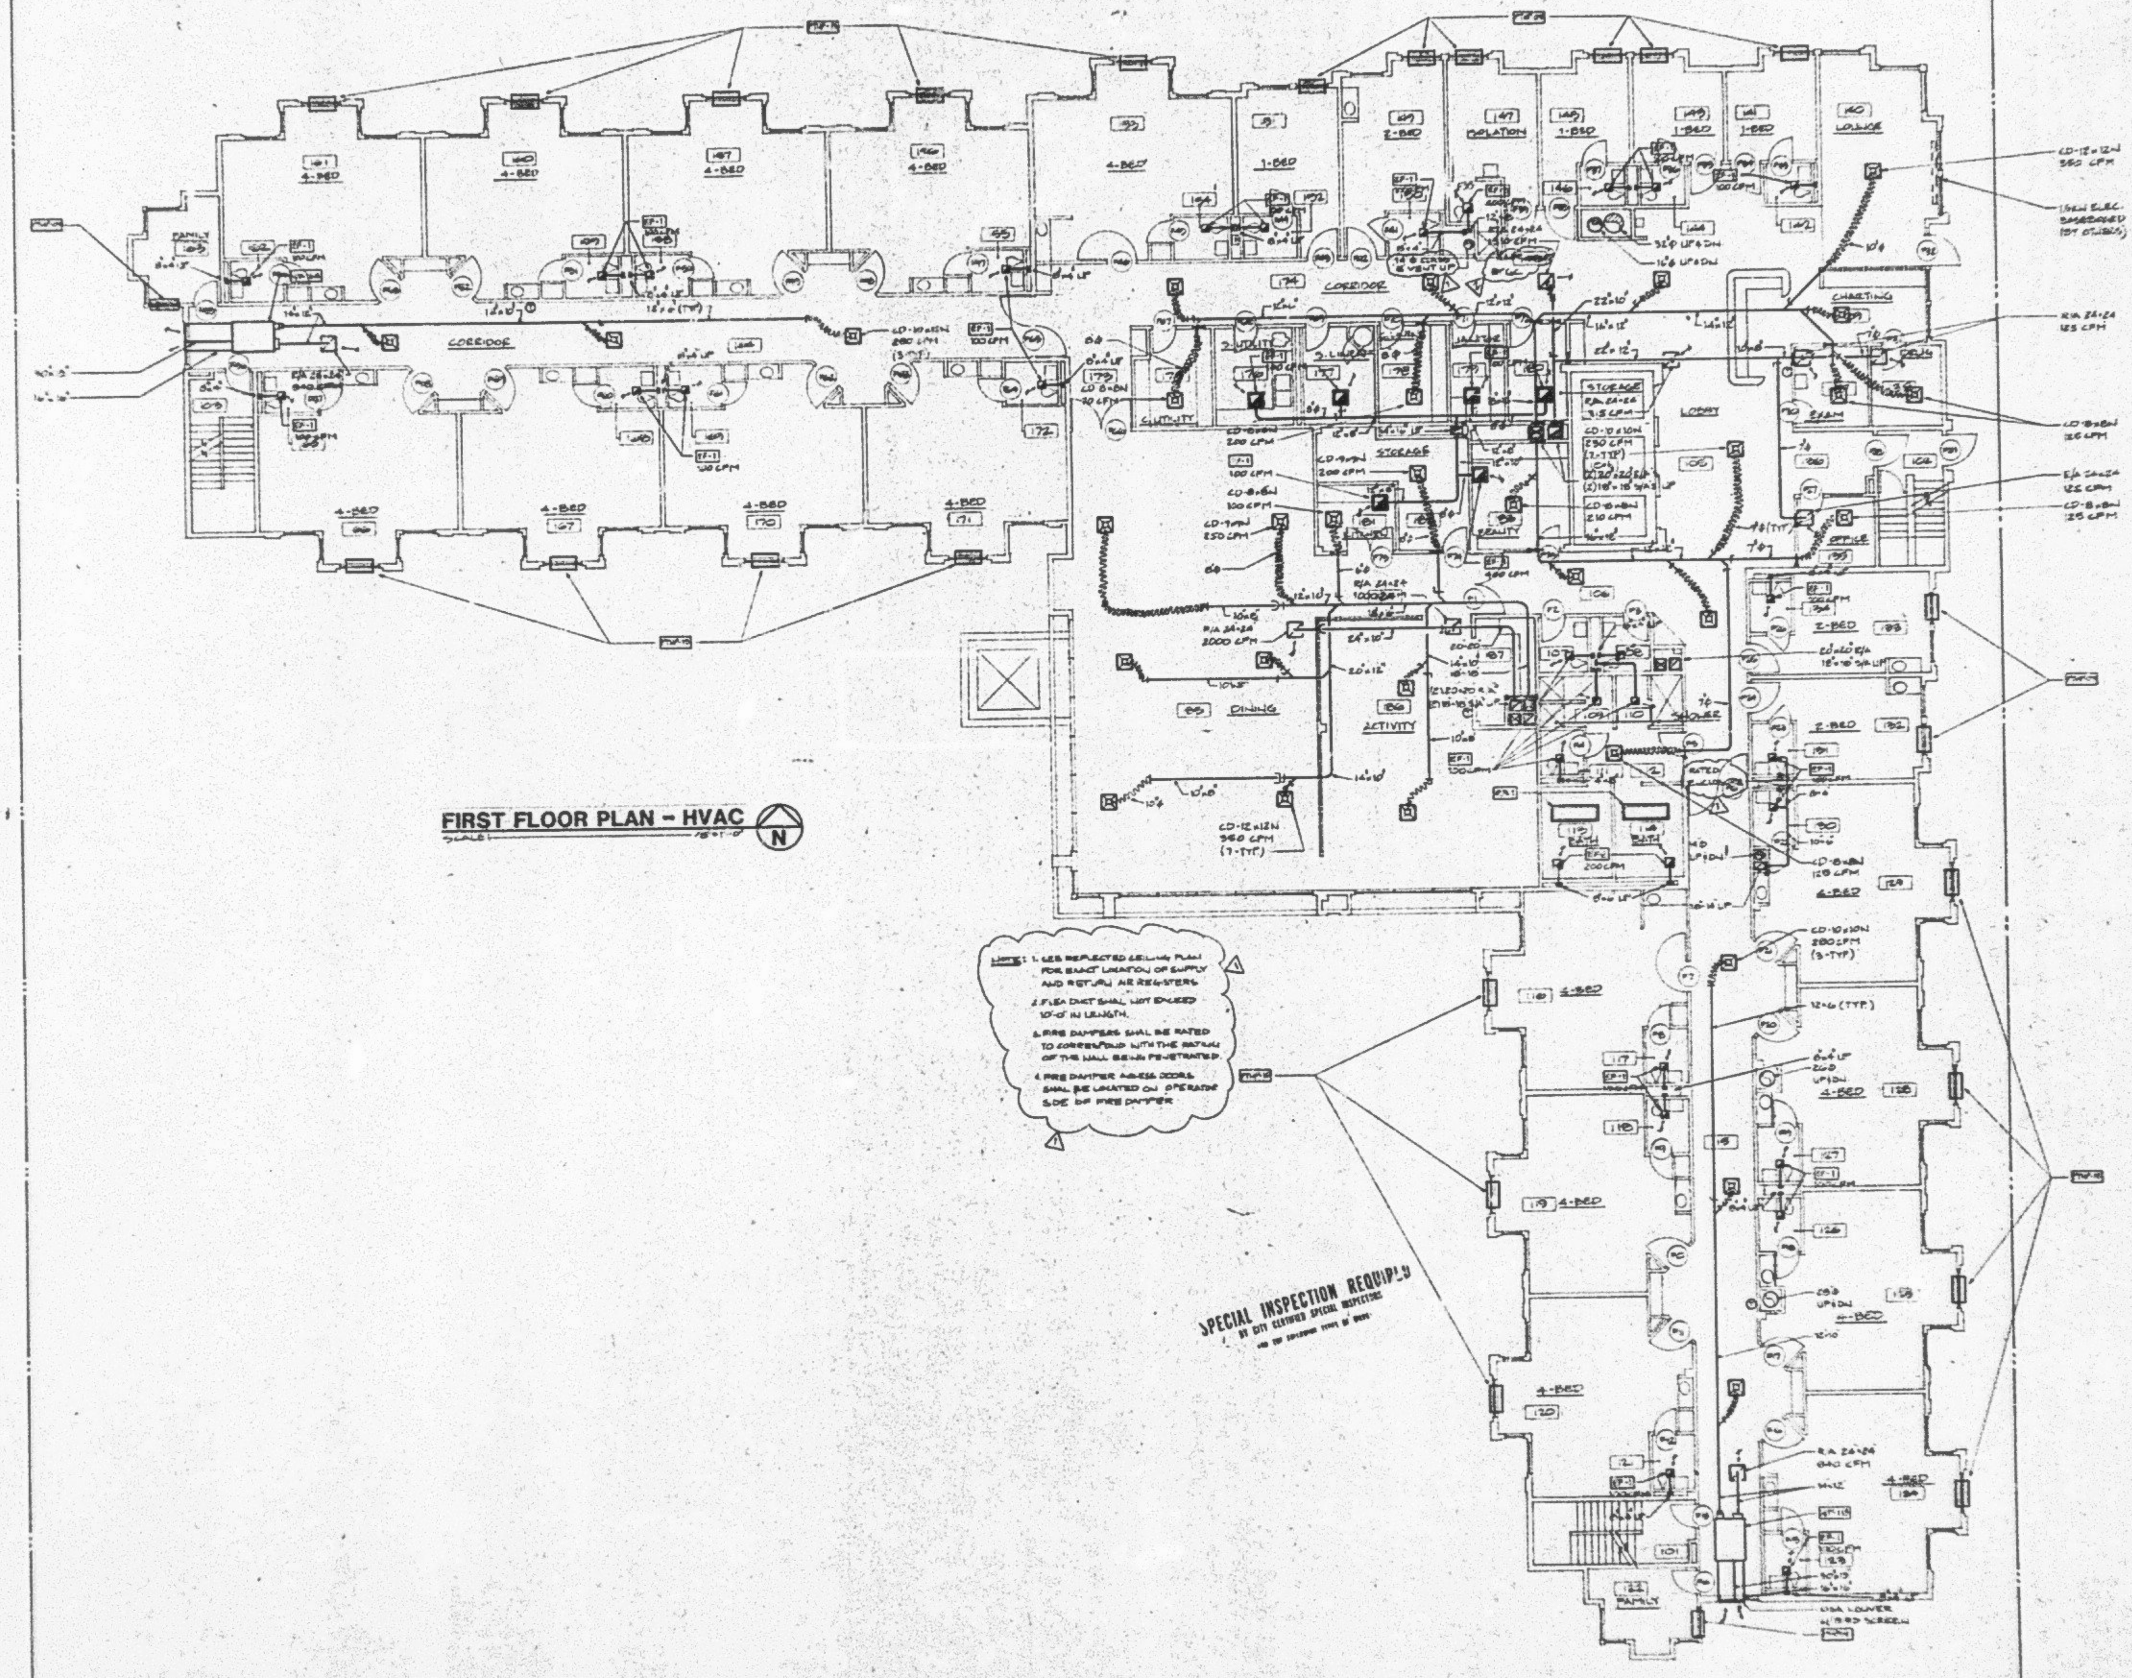

CORRIDOR
4-BED
1-BED
2-BED
ISOLATION
LOUNGE
FAMILY
CHARTING
EXAM
OFFICE
LOBBY
STORAGE
BEAUTY
SOIL UTIL.
CLEAN UTIL.
DINING
ACTIVITY
SHOWER
BATH
CD-12x12N 350 CFM
CD-10x10N 280 CFM (3-TYP)
CD-8x8N 125 CFM
R/A 24x24 125 CFM
E/A 24x24 125 CFM
R/A 24x24 2000 CFM
CD-12x12N 350 CFM (7-TYP.)
EF-1
12x6 (TYP.)

FIRST FLOOR PLAN – HVAC

SCALE: 1/8" = 1'-0"

NOTE: 1. SEE REFLECTED CEILING PLAN FOR EXACT LOCATION OF SUPPLY AND RETURN AIR REGISTERS.
2. FLEX DUCT SHALL NOT EXCEED 10'-0" IN LENGTH.
3. FIRE DAMPERS SHALL BE RATED TO CORRESPOND WITH THE RATING OF THE WALL BEING PENETRATED.
4. FIRE DAMPER ACCESS DOORS SHALL BE LOCATED ON OPERATOR SIDE OF FIRE DAMPER.

SPECIAL INSPECTION REQUIRED
BY CITY CERTIFIED SPECIAL INSPECTORS
FOR THE FOLLOWING TYPES OF WORK:

Arai Jackson Architects & Designers

Revisions

No.	Description	Date
1	REV. SOUT 1	[illegible]
2	REVISION 2	[illegible]

Approval

Approved by | Date

Drawn by | Date

Project: SEATTLE KEIRO NURSING HOME
1601 E. Yesler Way
Seattle, Washington 98122

For: NIKKEI CONCERNS
1700 24th Ave So.
Seattle, Washington 98144-4697

M-8

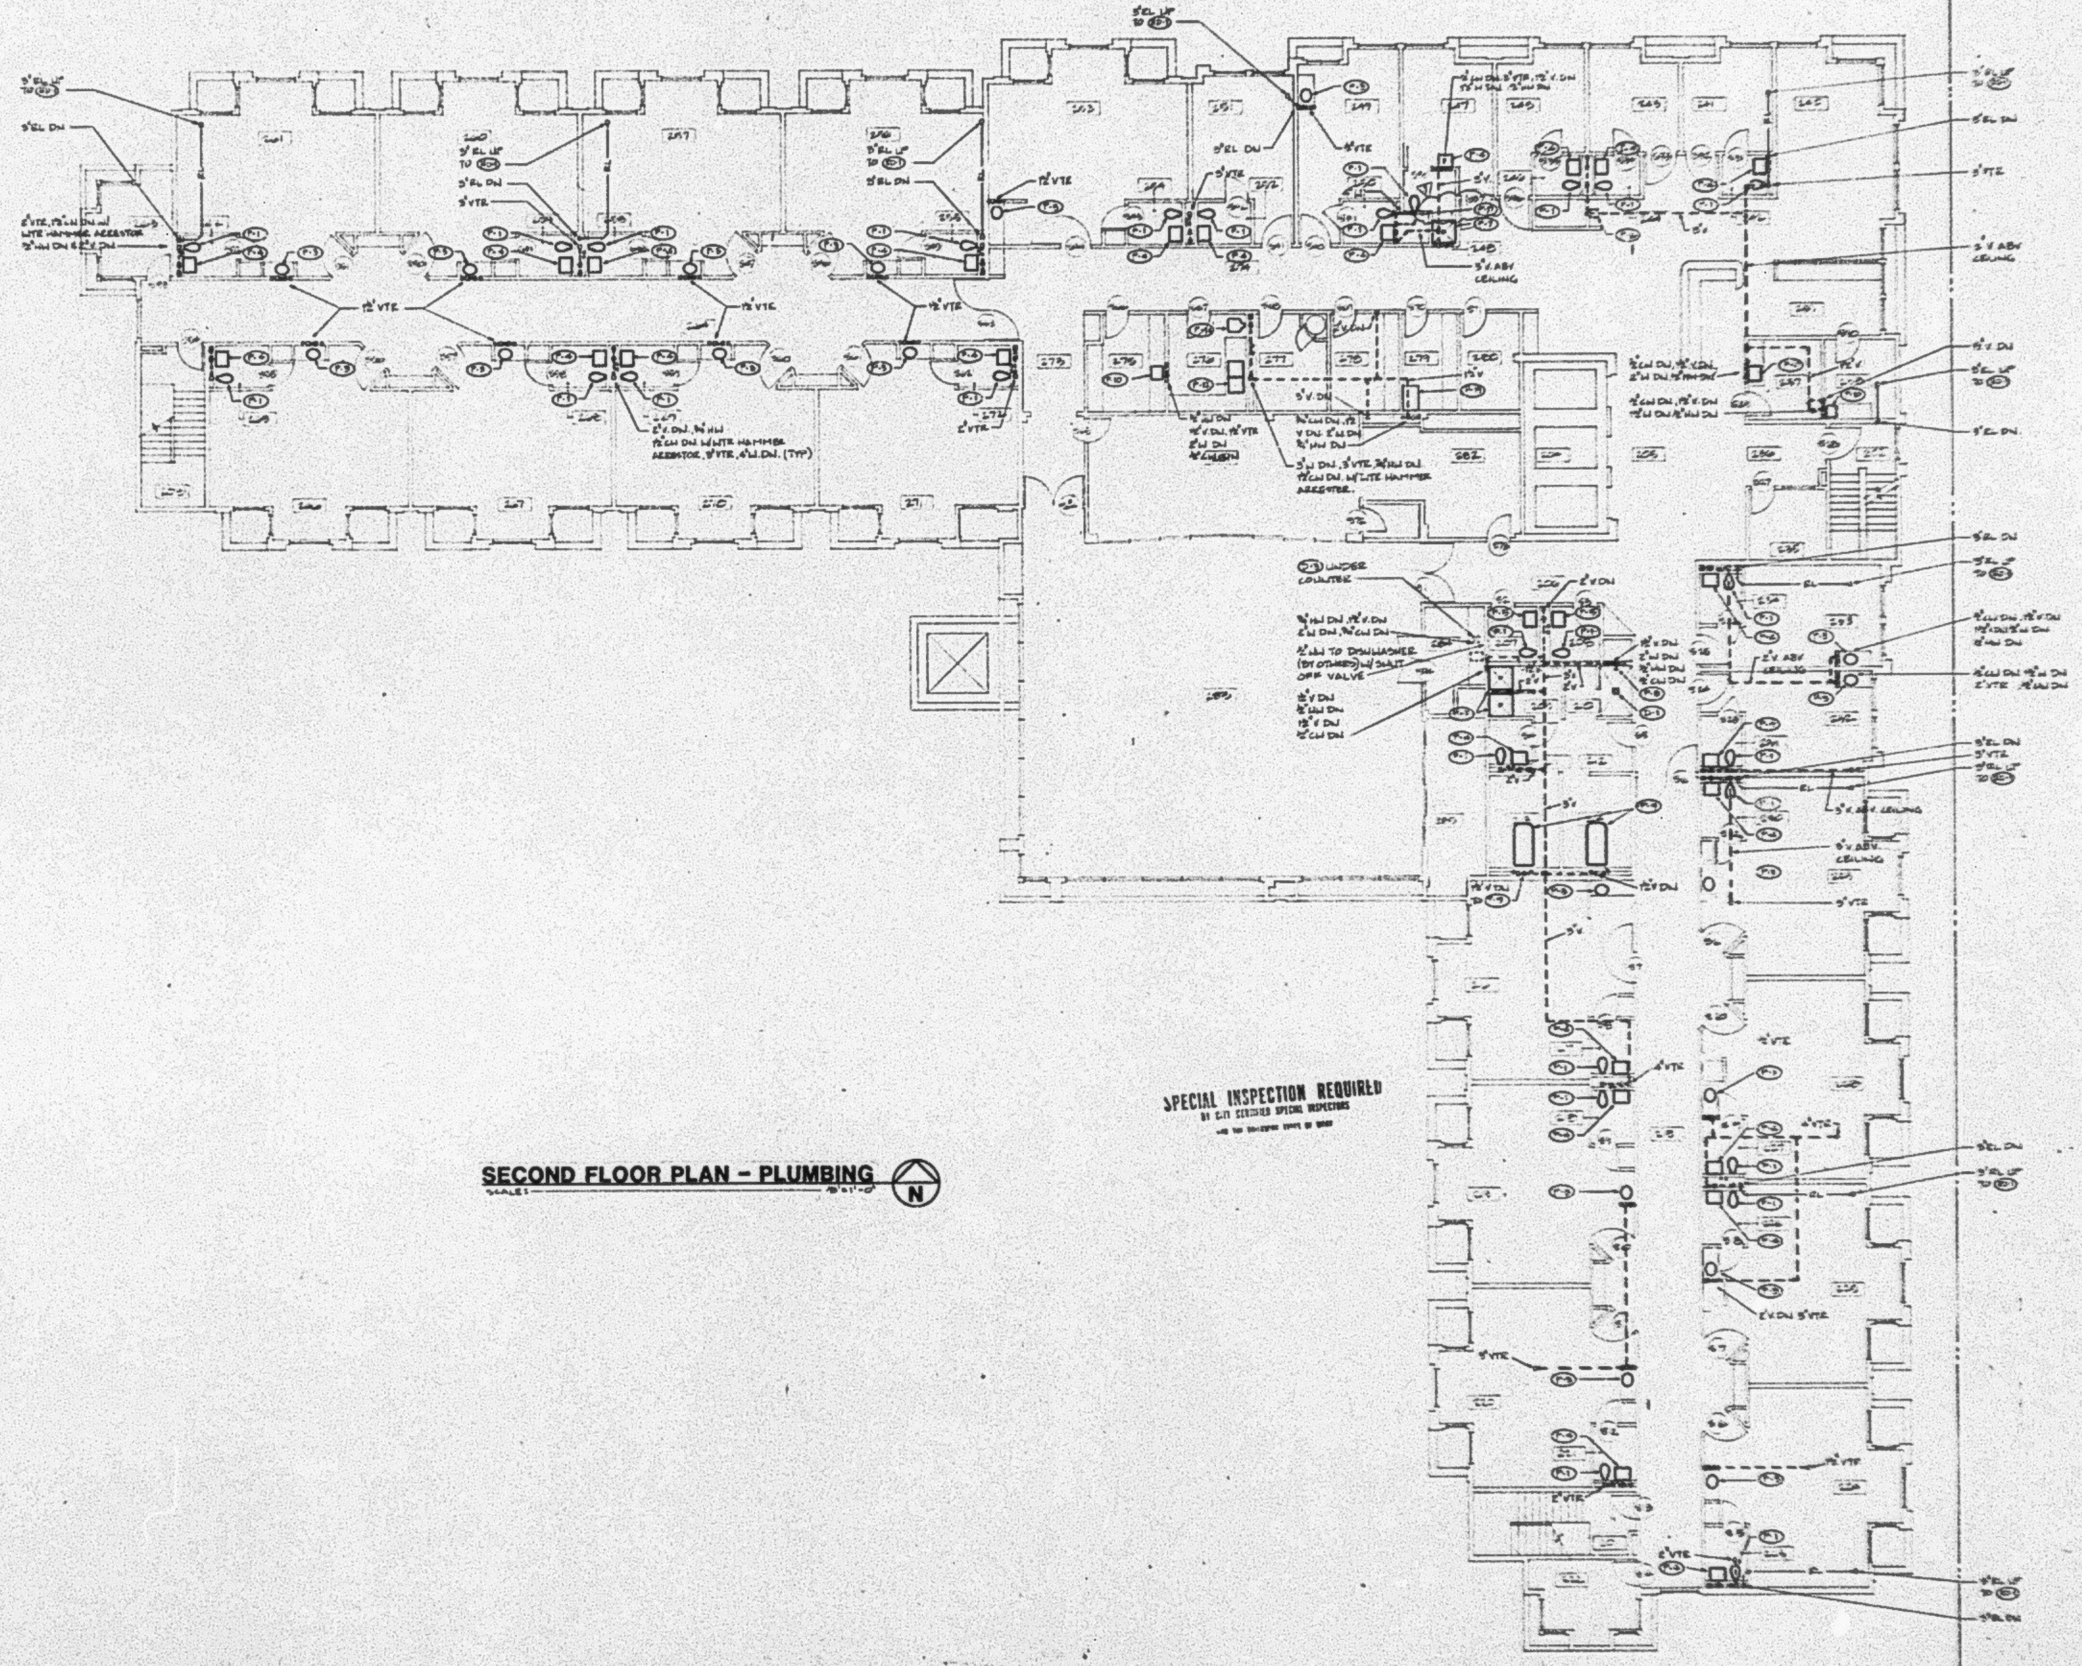
1½" VTR
3" EL DN
3" VTR
2" VTR
3" V ABV CEILING
3" EL UP TO
(P-1)
(P-2)
(P-3)
(P-4)

SECOND FLOOR PLAN – PLUMBING

SCALE: 1/8"=1'-0"

SPECIAL INSPECTION REQUIRED
BY CITY CERTIFIED SPECIAL INSPECTORS

Project: SEATTLE KEIRO NURSING HOME
1601 E. Yesler Way
Seattle, Washington 98122
For: NIKKEI CONCERNS
1700 24th Ave So.
Seattle, Washington 98144-4697

Approval
Approved by Date
Drawn by Date

Revisions

No.	Description	Date
△	REVISION #1	7/96

ral Jackson Architects & Designers

M-11

NOTE: If the microfilmed drawing is LESS clear than this

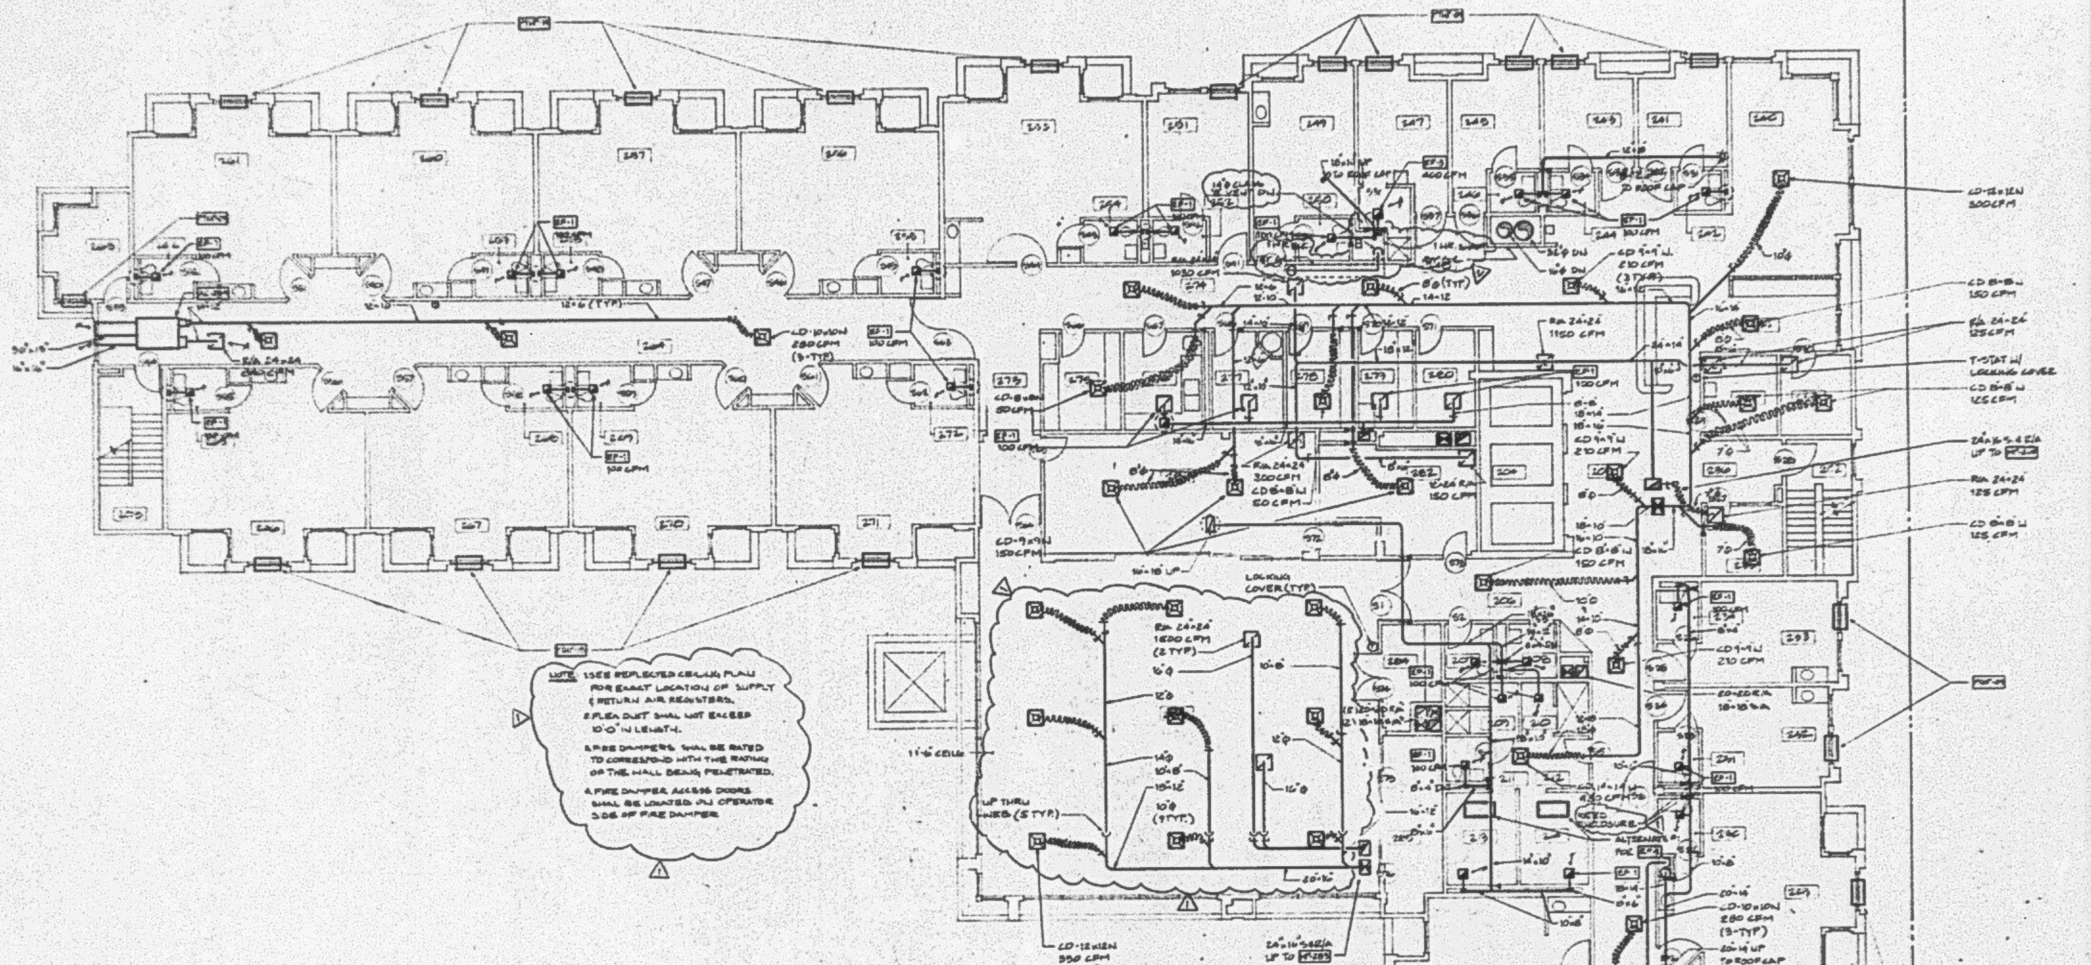
CD-12x12N
350 CFM
(4-TYP)
CD-10x10N
280 CFM
(3-TYP)
LOCKING COVER (TYP)
UP THRU WEB (5 TYP)
T-STAT W/ LOCKING COVER
11'-6" CEILING

NOTE: 1. SEE REFLECTED CEILING PLAN FOR EXACT LOCATION OF SUPPLY & RETURN AIR REGISTERS.
2. FLEX DUCT SHALL NOT EXCEED 10'-0" IN LENGTH.
3. FIRE DAMPERS SHALL BE RATED TO CORRESPOND WITH THE RATING OF THE WALL BEING PENETRATED.
4. FIRE DAMPER ACCESS DOORS SHALL BE LOCATED ON OPERATOR SIDE OF FIRE DAMPER.

SECOND FLOOR PLAN - HVAC

SCALE: 1/8"=1'-0"

SPECIAL INSPECTION REQUIRED
BY CITY CERTIFIED SPECIAL INSPECTORS

Project: SEATTLE KEIRO NURSING HOME
1601 E. Yesler Way
Seattle, Washington 98122
For: NIKKEI CONCERNS
1700 24th Ave So.
Seattle, Washington 98144-4697

Approval

Approved by	Date
Drawn by	Date

Revisions

No	Description	Date
1	REVISION #1	7/1/86
2	REVISION #2	7/[illegible]

Arai Jackson Architects & Designers
1839 11th Avenue Suite 300 Seattle, Washington 98122 (206)323-8800

JOHN D. ALLCOTT

Registered Architect
State of Washington

M-12

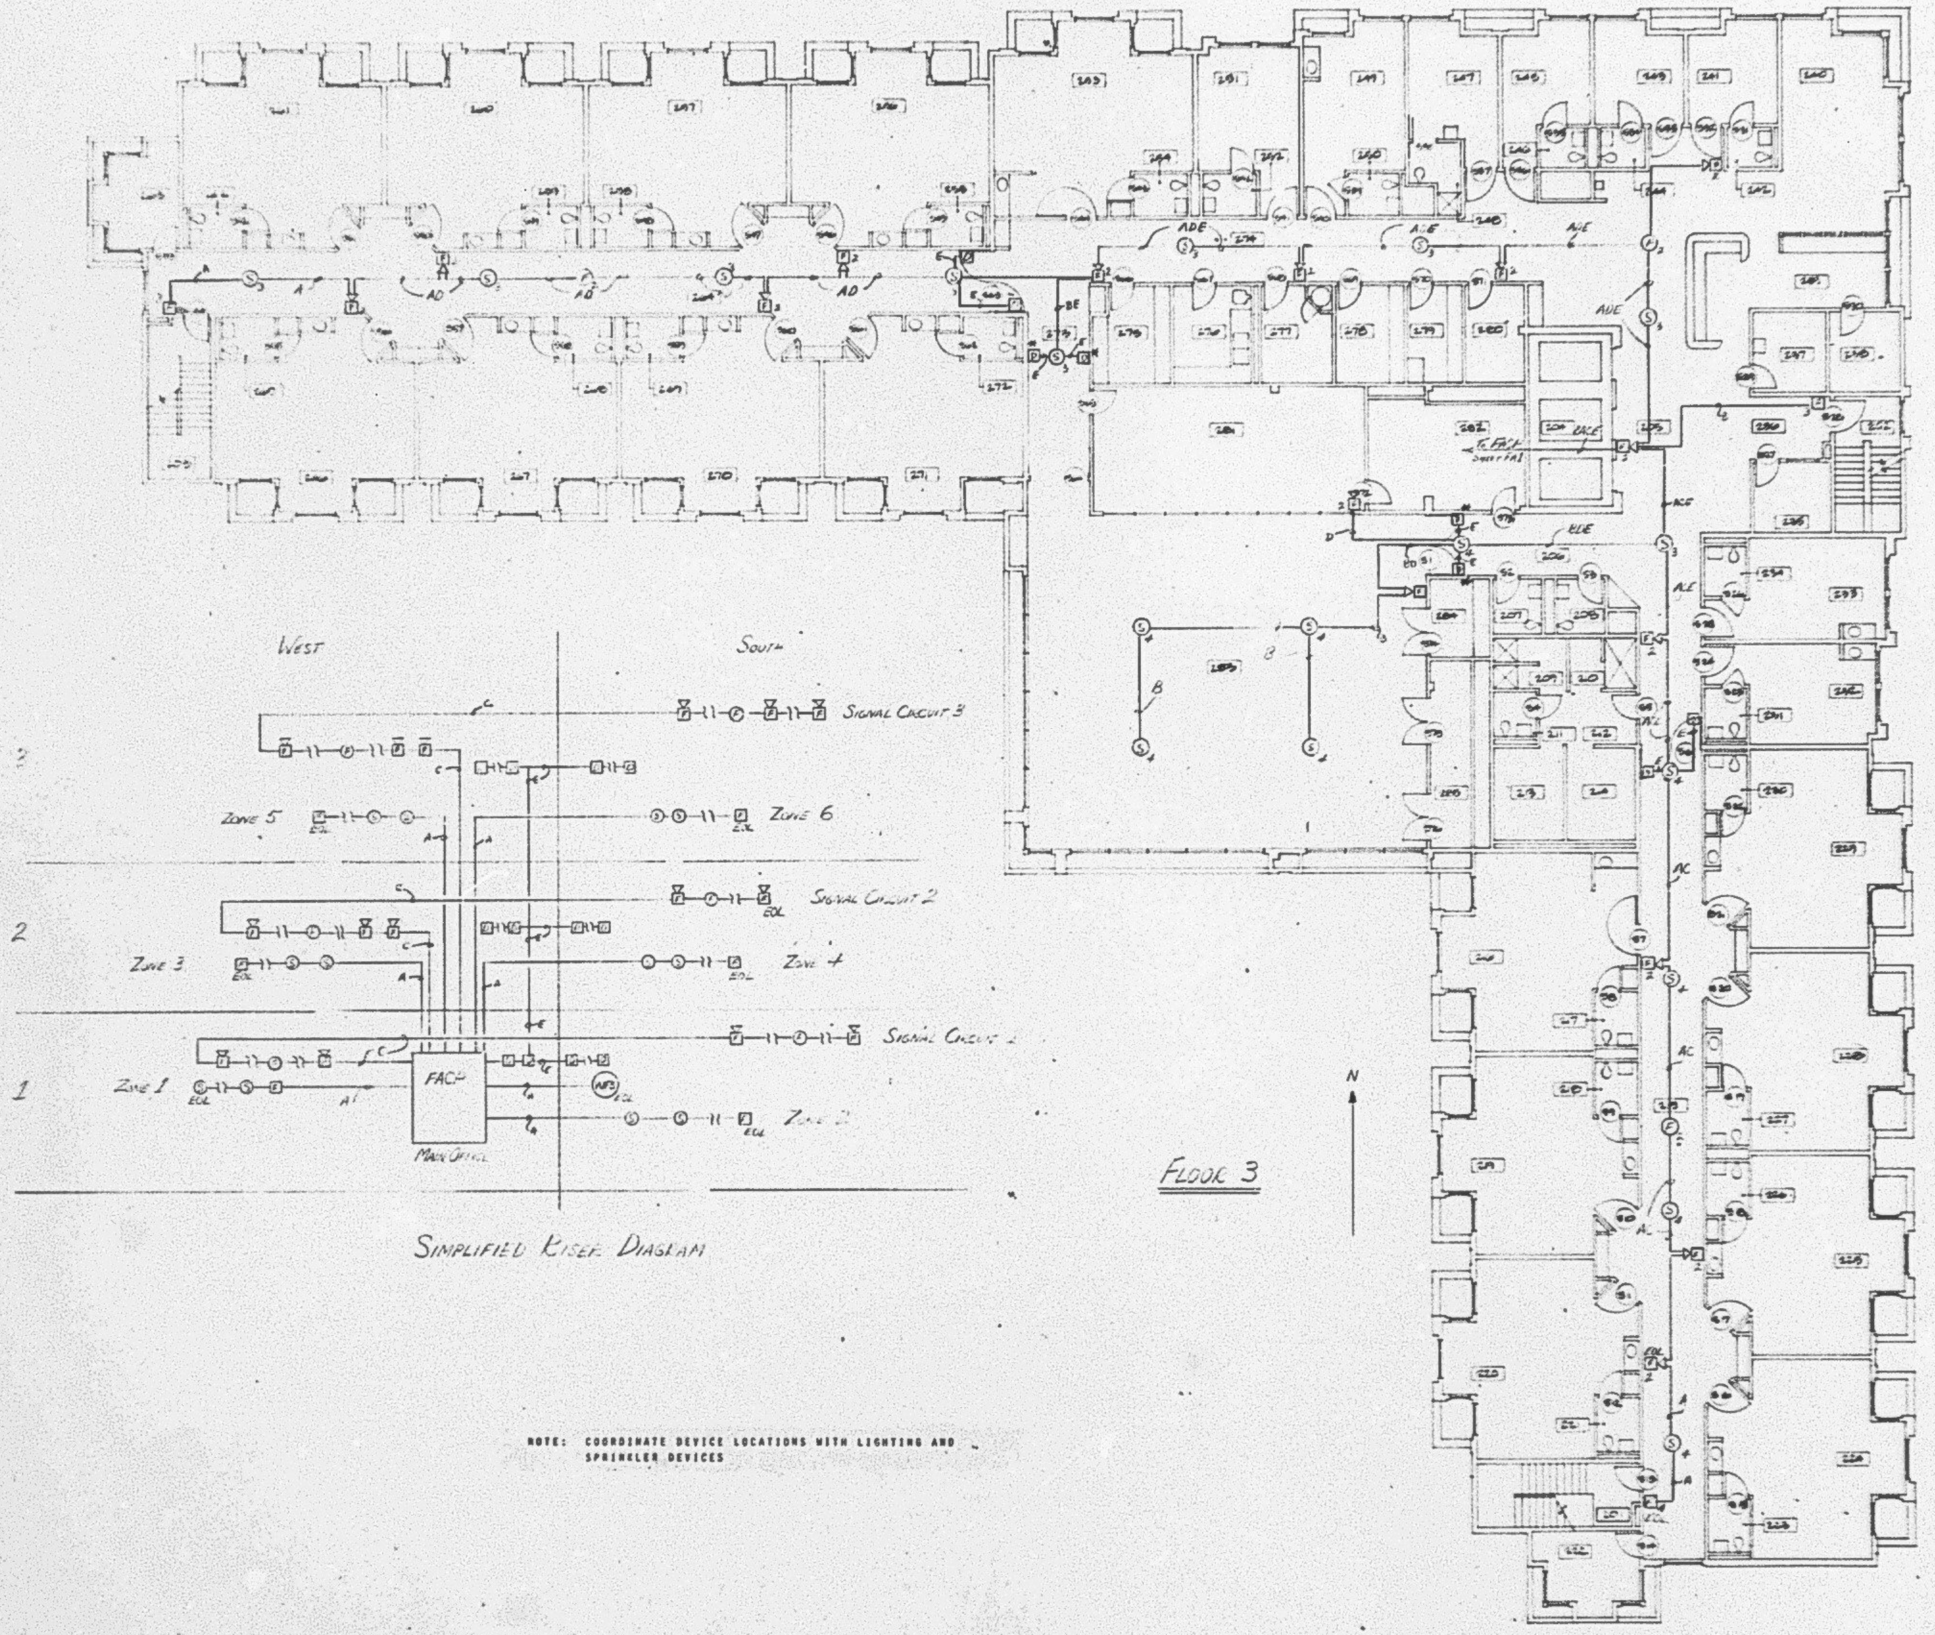
West
South
Signal Circuit 3
Zone 5
Zone 6
EOL
Signal Circuit 2
Zone 3
Zone 4
Signal Circuit 1
Zone 1
Zone 2
FACP
Main Office
1
2
3
N
ADE
AD
AE
AC
B
DE
To FACP Sheet FA1

FLOOR 3

SIMPLIFIED RISER DIAGRAM

NOTE: COORDINATE DEVICE LOCATIONS WITH LIGHTING AND SPRINKLER DEVICES

Simplex
SIMPLEX TIME RECORDER CO.
431 N. 34th Street
Seattle, WA 98103
Sales: 632-4511 Service: 632-4424

PROJECT
KEIRO NURSING HOME
1601 East Yesler Way
Seattle, WA 98122
06-479537
SHEET 1 OF 1

RECEIVED
APR 30 1986
Dept. of Construction & Land Use

Project: SEATTLE KEIRO NURSING HOME
1601 E. Yesler Way
Seattle, Washington 98122

For: NIKKEI CONCERNS
1700 24th Ave So.
Seattle, Washington 98144-4697

FA-3

Approval

Approved by	Date
Drawn by	Date

Revisions

No.	Description	Date
1	Add Dev. As Alt.	4/1/86

Arai/Jackson Architects & Designers

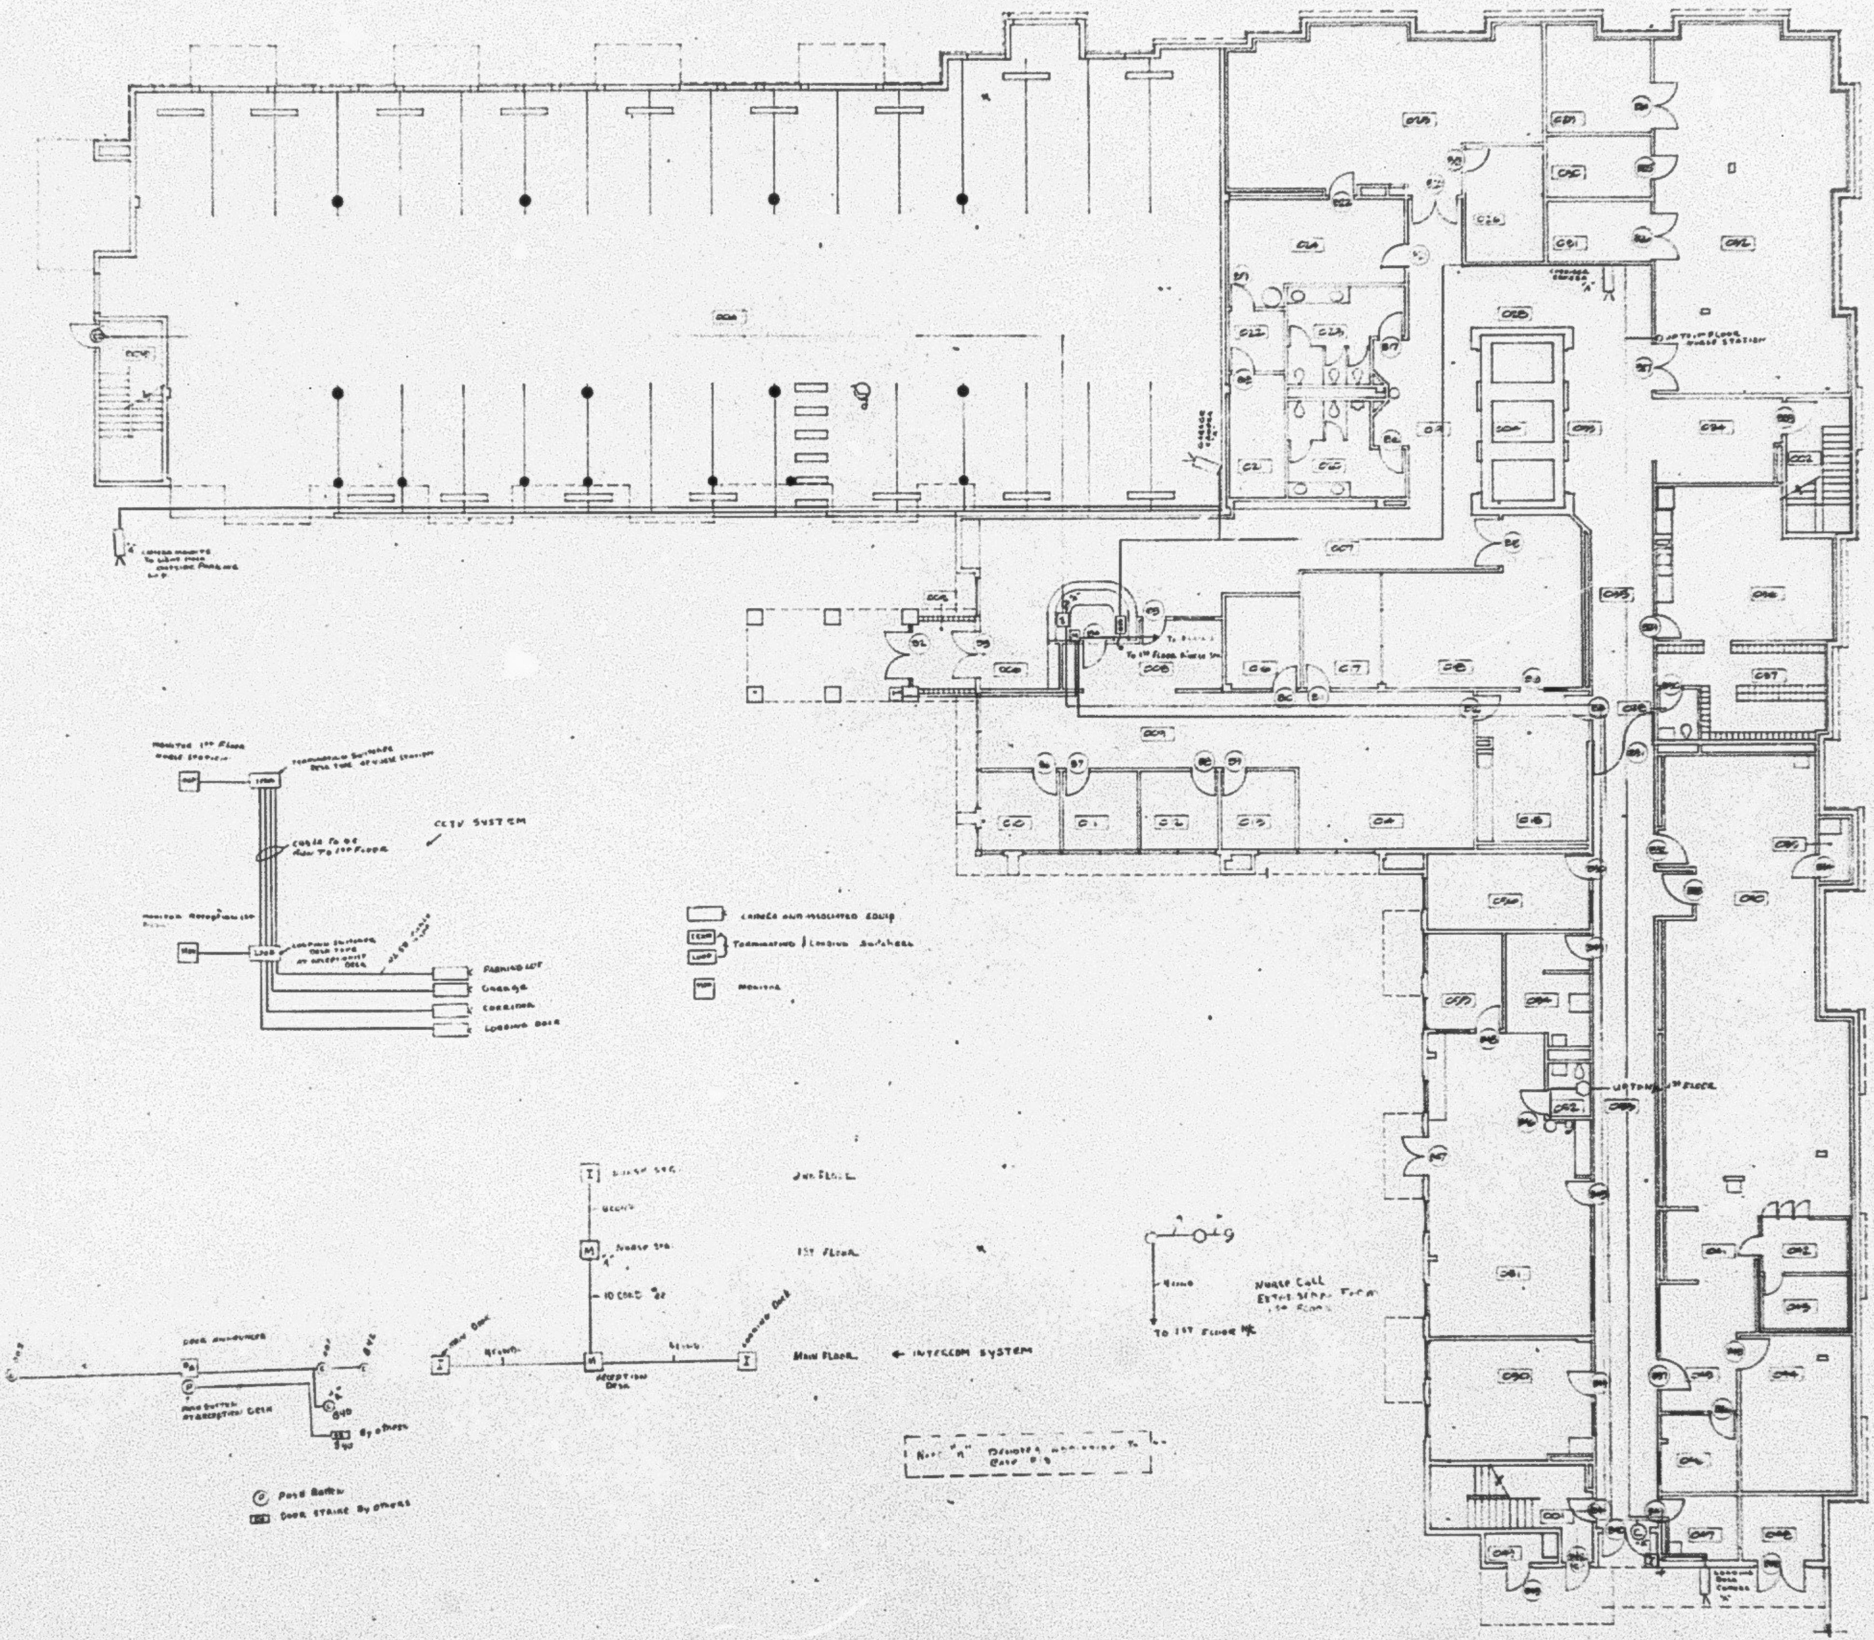
CCTV SYSTEM
MONITOR 1ST FLOOR NURSE STATION
TERMINATING SWITCHER DESK TYPE AT NURSE STATION
CABLE TO BE RUN TO 1ST FLOOR
MONITOR RECEPTION DESK
LOOPING SWITCHER DESK TYPE AT RECEPTION DESK
PARKING LOT
GARAGE
CORRIDOR
LOADING DOCK
CAMERA AND ASSOCIATED EQUIP
TERMINATING / LOOPING SWITCHER
MONITOR
INTERCOM SYSTEM
NURSE STA.
2ND FLOOR
NURSE STA.
1ST FLOOR
10 COND #22
MAIN DOOR
LOADING DOCK
RECEPTION DESK
MAIN FLOOR
DOOR ANNOUNCER
PUSH BUTTON AT RECEPTION DESK
By Others
PUSH BUTTON
DOOR STRIKE BY OTHERS
NURSE CALL EXTENSION FROM 1ST FLOOR
TO 1ST FLOOR
NURSE STATION
CAMERA MOUNTED TO LIGHT POLE OUTSIDE PARKING LOT
GARAGE

RECEIVED
APR 30 1986
Dept. of Construction & Land Use

Aral/Jackson Architects & Designers

Revisions

No.	Description	Date

Approval

Approved by	Date
Drawn by	Date

Project: SEATTLE KEIRO NURSING HOME
1601 E. Yesler Way
Seattle, Washington 98122
For: NIKKEI CONCERNS
1700 24th Ave So.
Seattle, Washington 98144-4697

NC-1

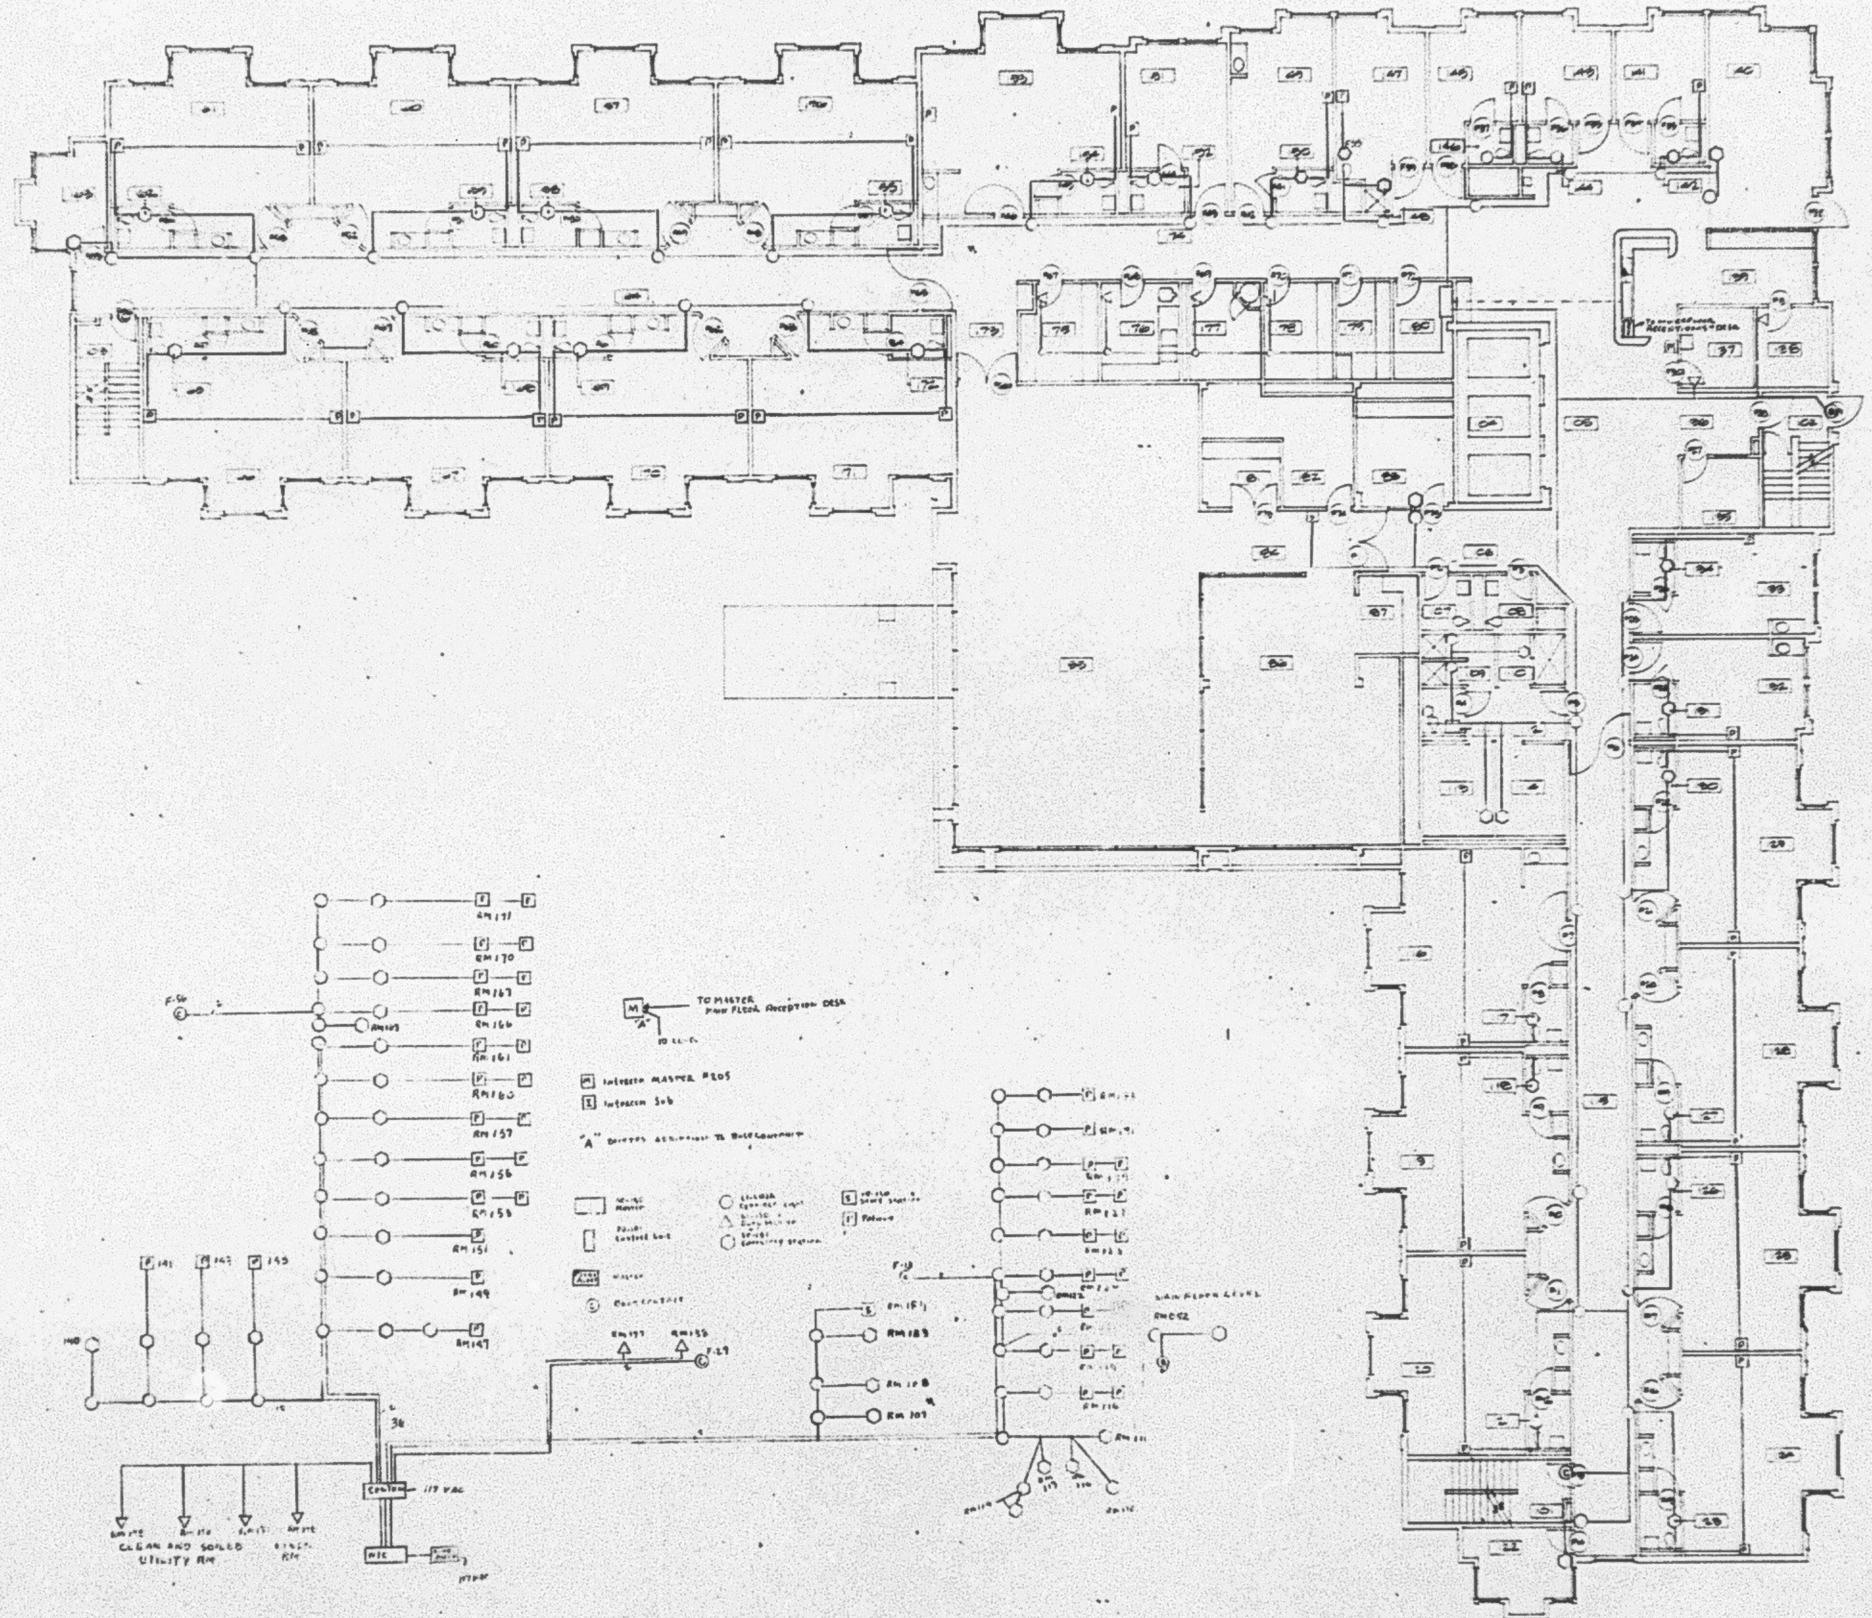

TO MASTER
MAIN FLOOR RECEPTION DESK
"A"
M
INTERCOM MASTER #205
INTERCOM SUB
RM 171
RM 170
RM 167
RM 166
RM 161
RM 160
RM 157
RM 156
RM 155
RM 151
RM 149
RM 147
RM 183
RM 108
RM 107
141
143
145
140
117 VAC
CLEAN AND SOILED UTILITY RM
MAIN FLOOR LEVEL
F-29

RECEIVED
APR 3 0 1995
Dept. of Construction & Land Use

Project: **SEATTLE KEIRO NURSING HOME**
1601 E. Yesler Way
Seattle, Washington 98122

For: NIKKEI CONCERNS
1700 24th Ave So.
Seattle, Washington 98144-4697

Approval

Approved by	Date
Drawn by	Date

Revisions

No.	Description	Date

Arai/Jackson Architects & Designers

NC-2

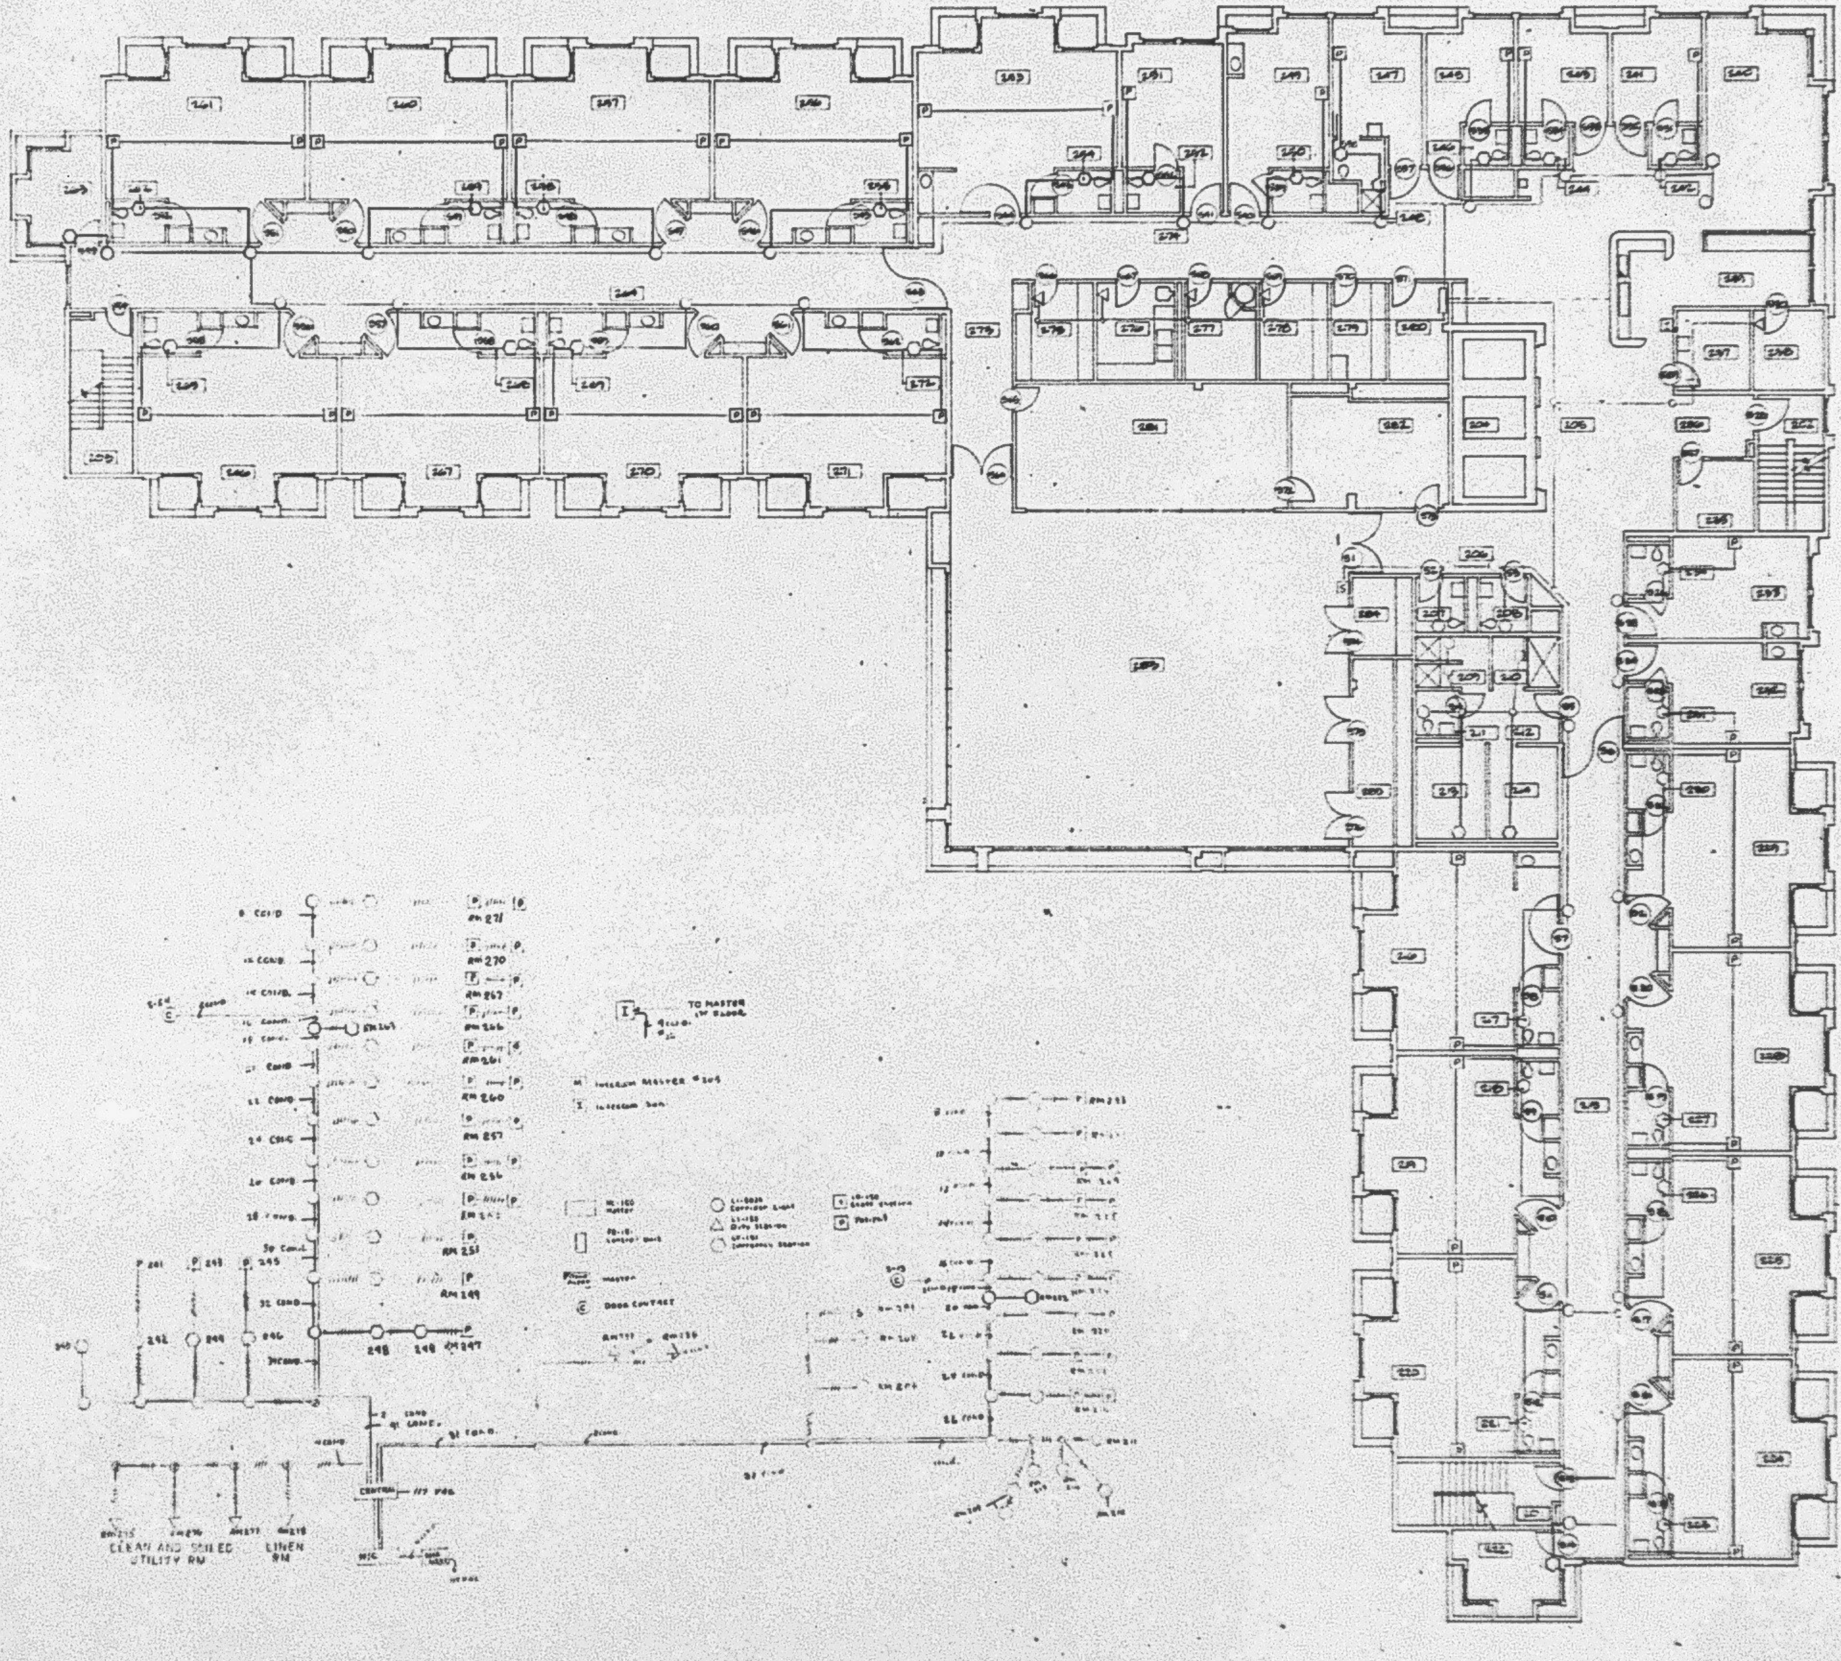
CLEAN AND SOILED UTILITY RM
LINEN RM
TO MASTER 1st FLOOR
DOOR CONTACT
MASTER
CENTRAL

RECEIVED
APR 30 1985
Dept. of Construction & Land Use

Project: SEATTLE KEIRO NURSING HOME
1601 E. Yesler Way
Seattle, Washington 98122

For: NIKKEI CONCERNS
1700 24th Ave So.
Seattle, Washington 98144-4697

Approval
Approved by Date
Drawn by Date

Revisions
No. Description Date

Arai/Jackson Architects & Designers
1530 11th Avenue Suite 300 Seattle, Washington 98122 (206)323-9800

Registered Architect
State of Washington

NC-3